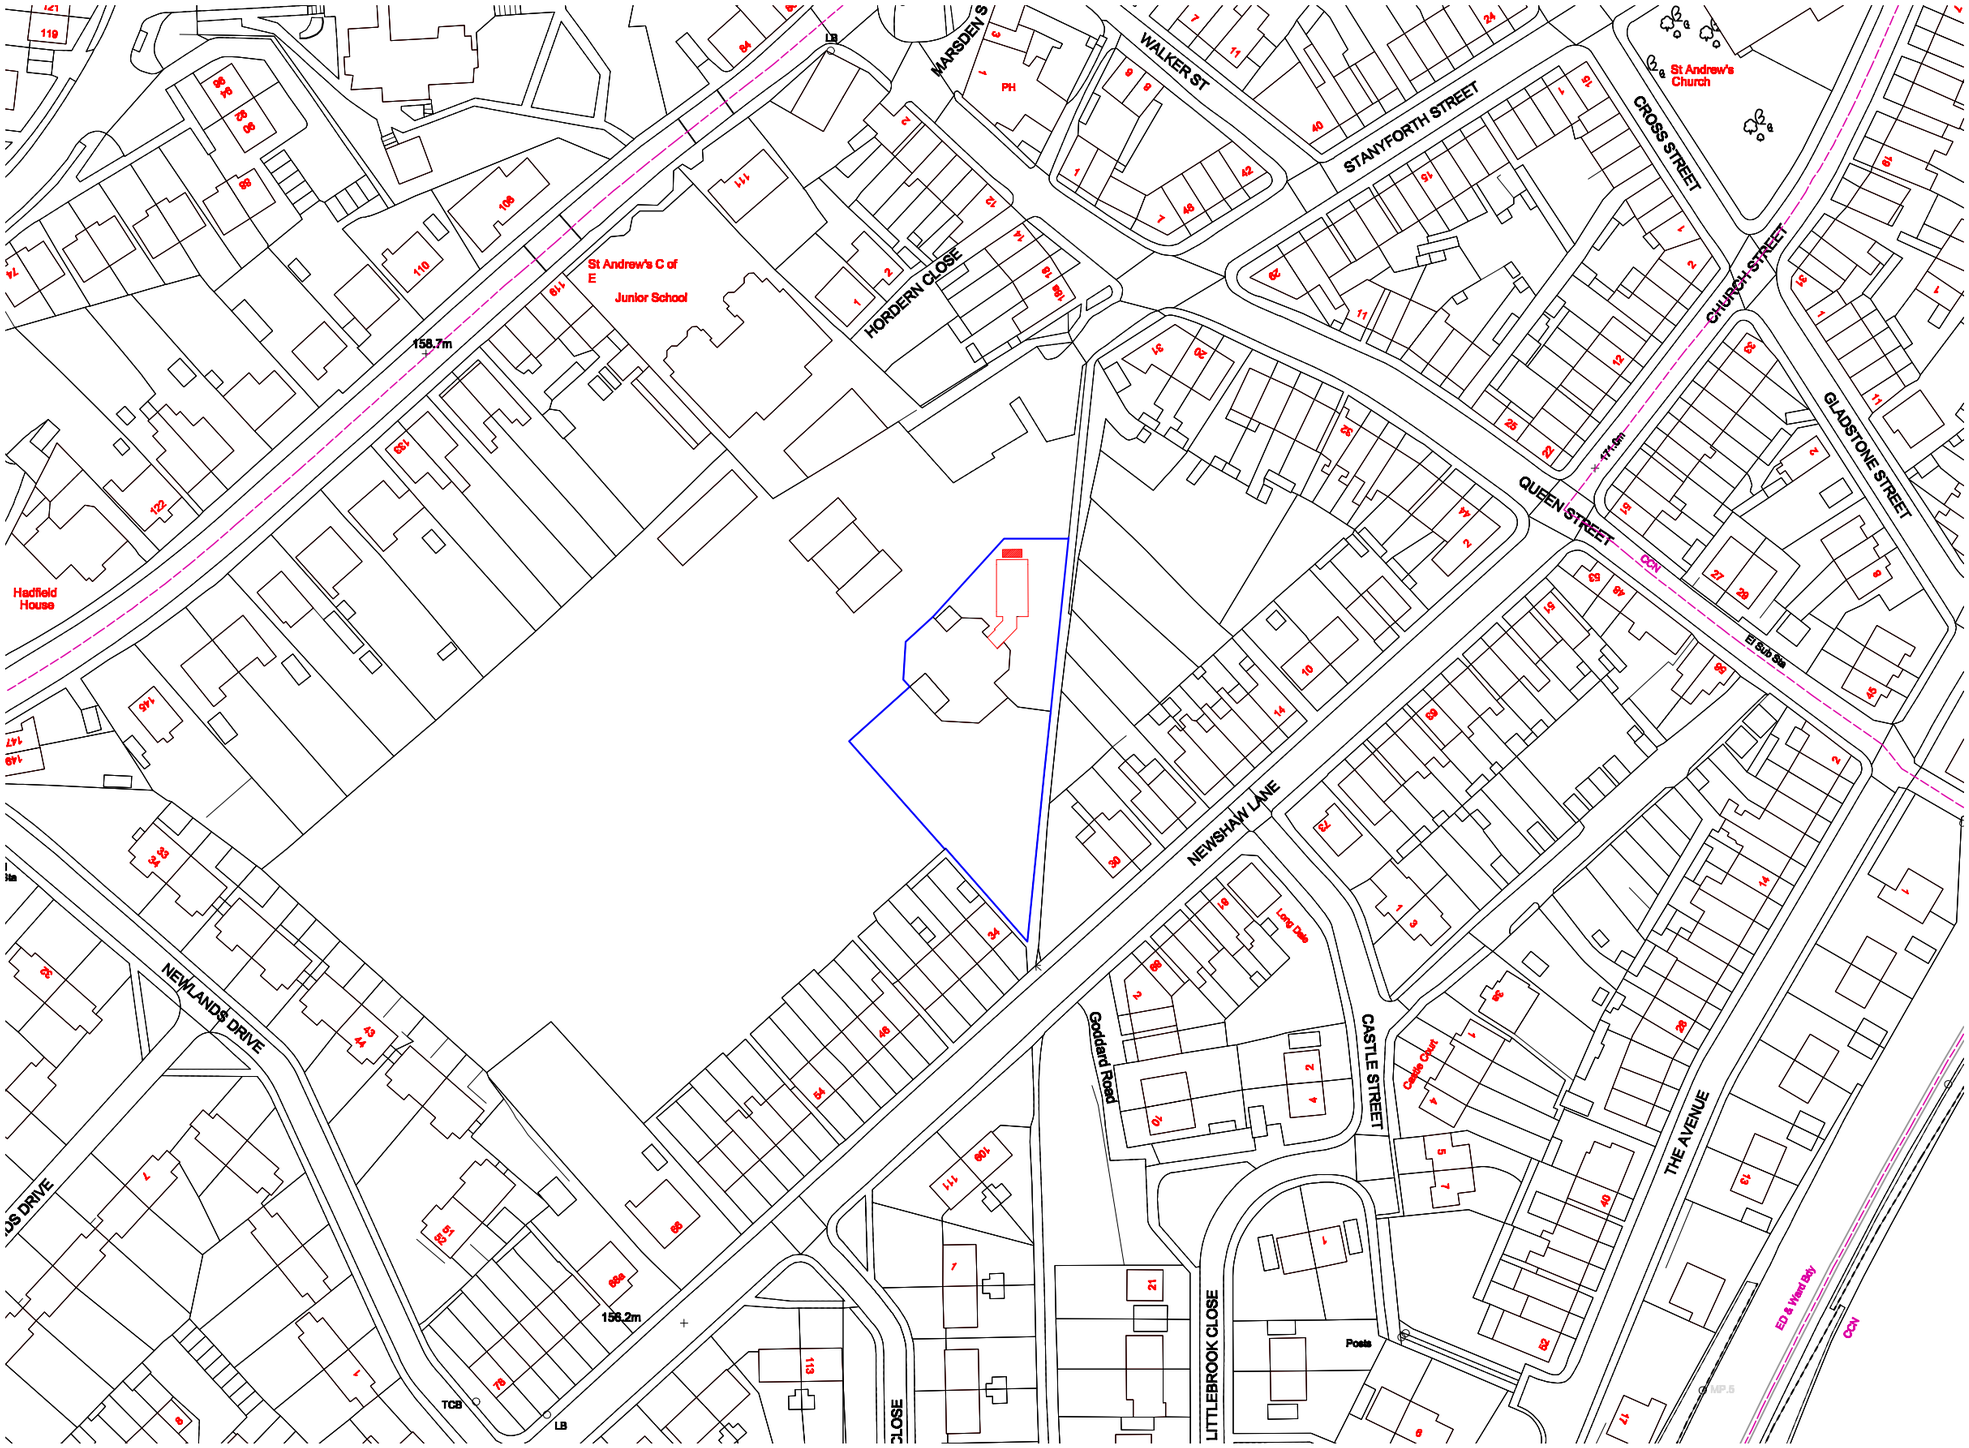


# Site Plan 1:1250

This map is reproduced from the Ordnance Survey material with the permission of Ordnance Survey on behalf of the controller of Her Majesty's Stationary Office. © Crown Copyright. Unauthorised reproduction infringes Crown Copyright and may lead to prosecution or civil proceedings. **100023251 2009**

© Derbyshire County Council Copyright: Reproduction in whole or part by any means is prohibited without the prior written permission of the Director of Corporate Resources

**Do not scale**

Use only written dimensions. All dimensions must be verified prior to the works being put into hand and any discrepancies reported to the originator

**HEALTH & SAFETY INFORMATION**
(Refer to Pre-Tender CDM Documentation)

| Rev. | Details of Revision | Date | Initial |
|---|---|---|---|

**Derbyshire County Council**
**Corporate Property**
**Director of Property:-**
**Jeremy Goacher**
Chatsworth Hall, Matlock, DE4 3FW
Tel. (01629) 580000
Fax. (01629) 585114

Partner Details

Project
Hadfield Childrens Centre
Buggy Shelter

UPRN Number
1495-01

| Drawing Number | Revision |
|---|---|
| 001 | |

Title
Site Plan

| Scale | Drawn | Checked |
|---|---|---|
| 1:1250 | LB | |
| **Original Size** | **Date** | **Date** |
| A3 | OCT 09 | |

Status

INVESTOR IN PEOPLE