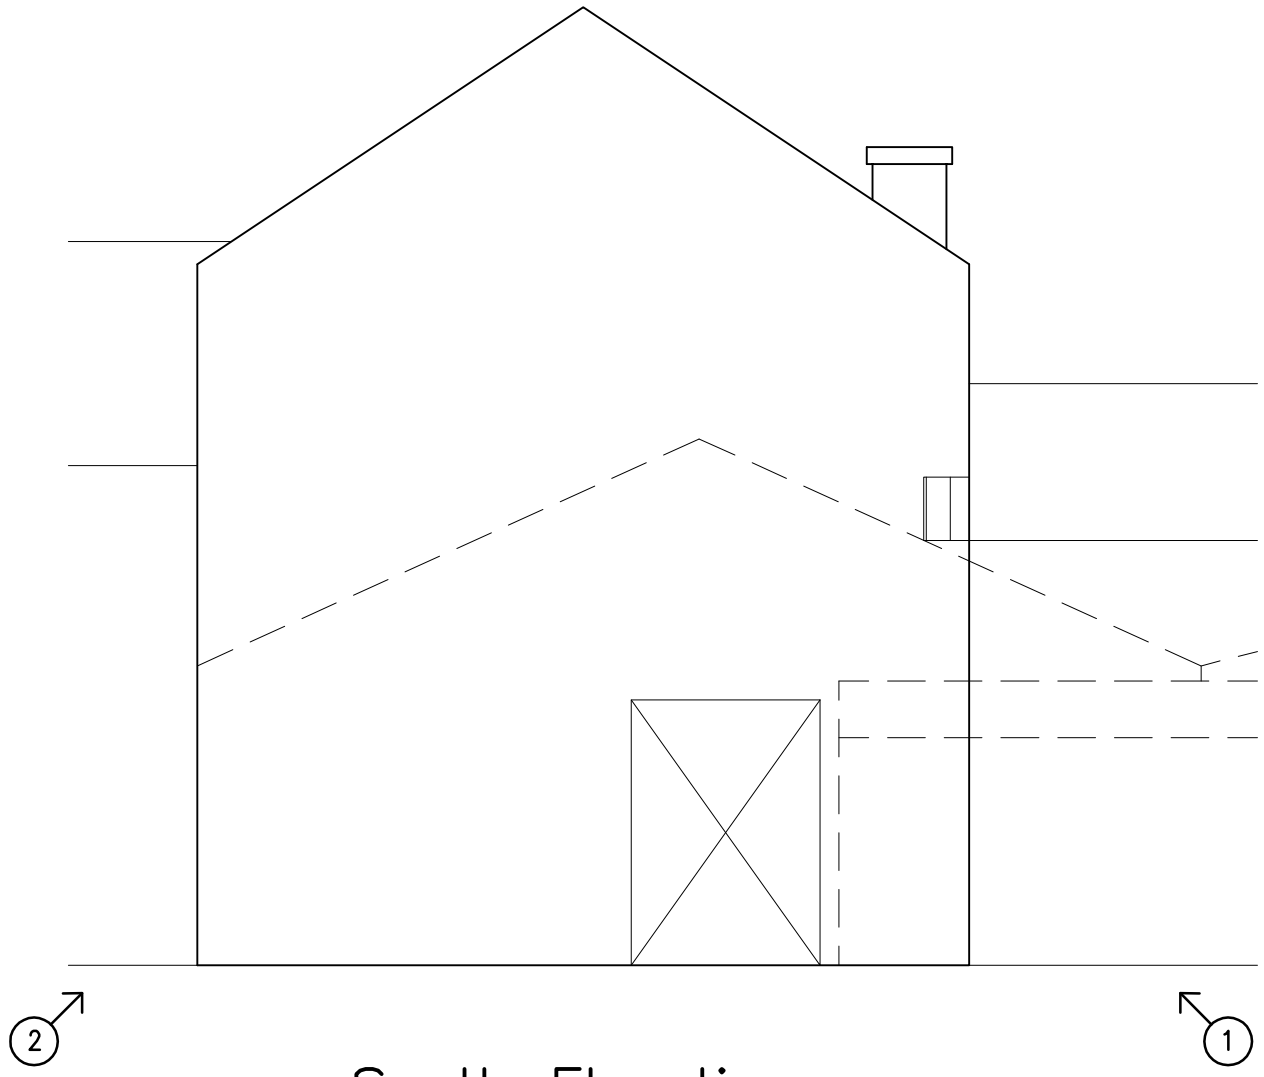

South Elevation

Not to scale

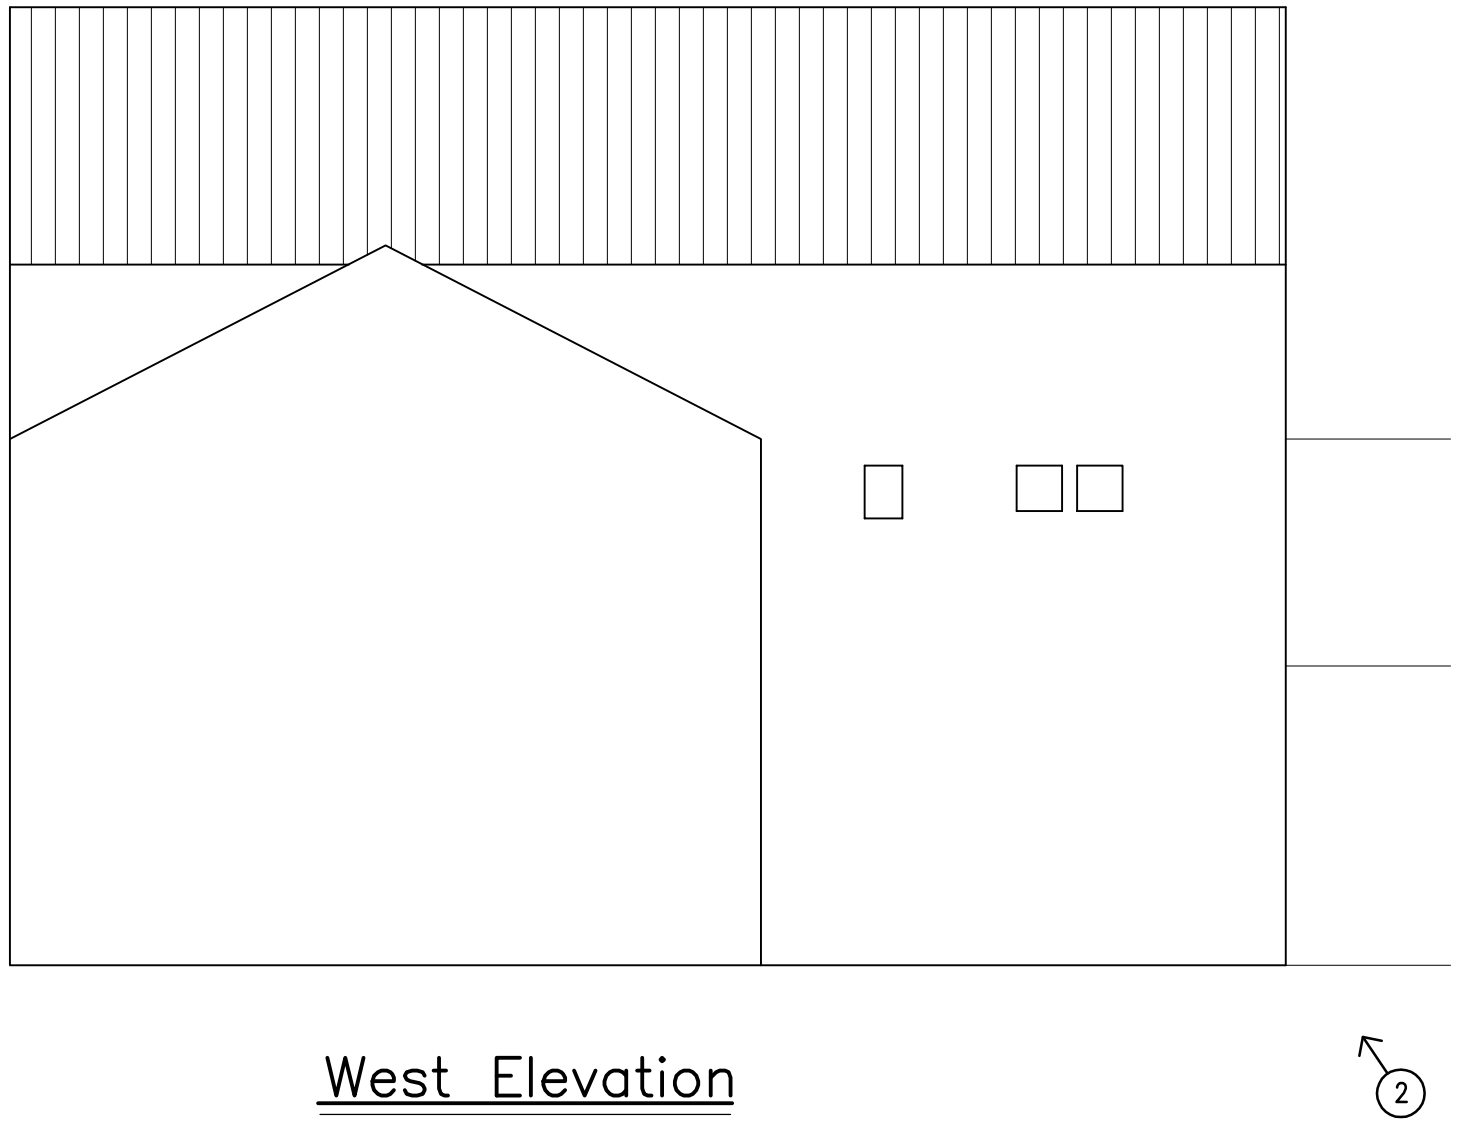

West Elevation

Not to scale

integra consulting
Civil & Structural Engineers

Second Floor
Fountain House
Fountain Street
MANCHESTER
M2 2EE

Tel : 0161 237 3400
Fax : 0161 237 3635
Email : manchester@integraconsulting.co.uk
Web : www.integraconsulting.co.uk

Scale	Drawn	Checked	Approved	Drawing No	Date	Rev
Not to scale	Js	RH		B-04	August 09	

Contract
HYDE BANK ROAD
NEW MILLS

Title
Photograph Location–
– South and West Elevation

Direction of Photograph