HPK/2009/0586

BASE PLAN/ ORANGERY MR & MRS SIDDALL 10 HASTINGS ROAD BUXTON DERBYSHIRE (01298) 77539 CONT. No. 270220809

SEE ALSO SECTION DETAIL.

HIGH PEAK BOROUGH COUNCIL
RECEIVED
01 FEB 2010
FILE REF
DATE ACQUIRED

* CLIENT WOULD LIKE SEPARATE QUOTE FOR EXTENDING DRIVE/BRICK PAVINGS/RETAINING WALL KEITH TO DISCUSS ON SITE

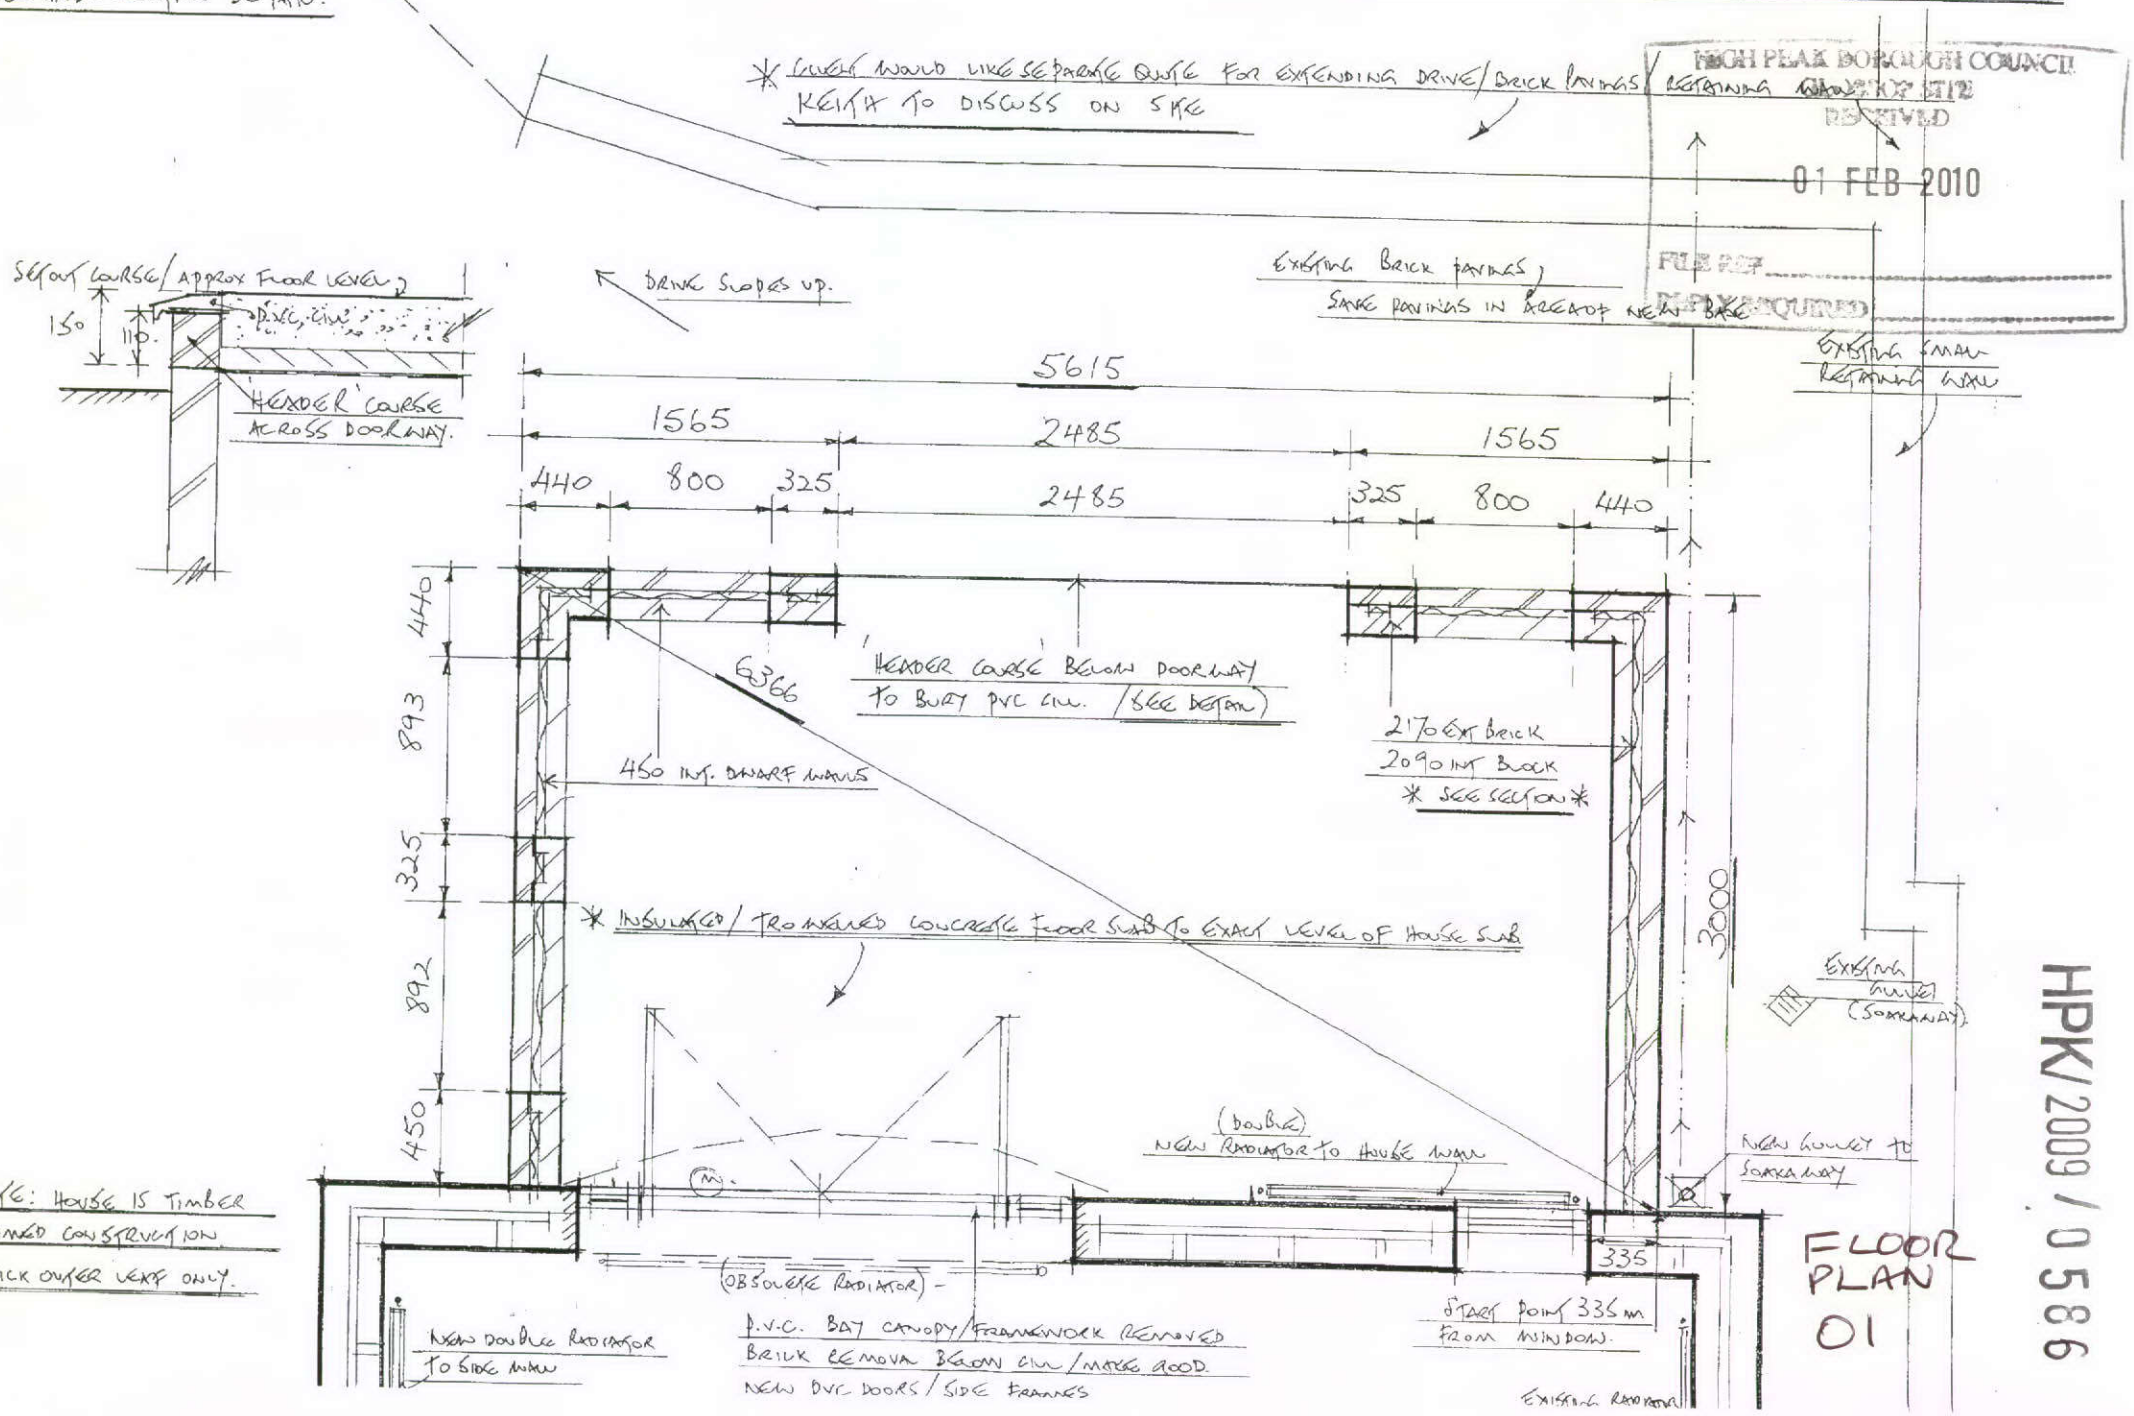

NOTE: HOUSE IS TIMBER FRAMED CONSTRUCTION. BRICK OUTER VENEER ONLY.

FLOOR PLAN 01

HPK/2009/0586