HPK/2010/0198

PLAN 1

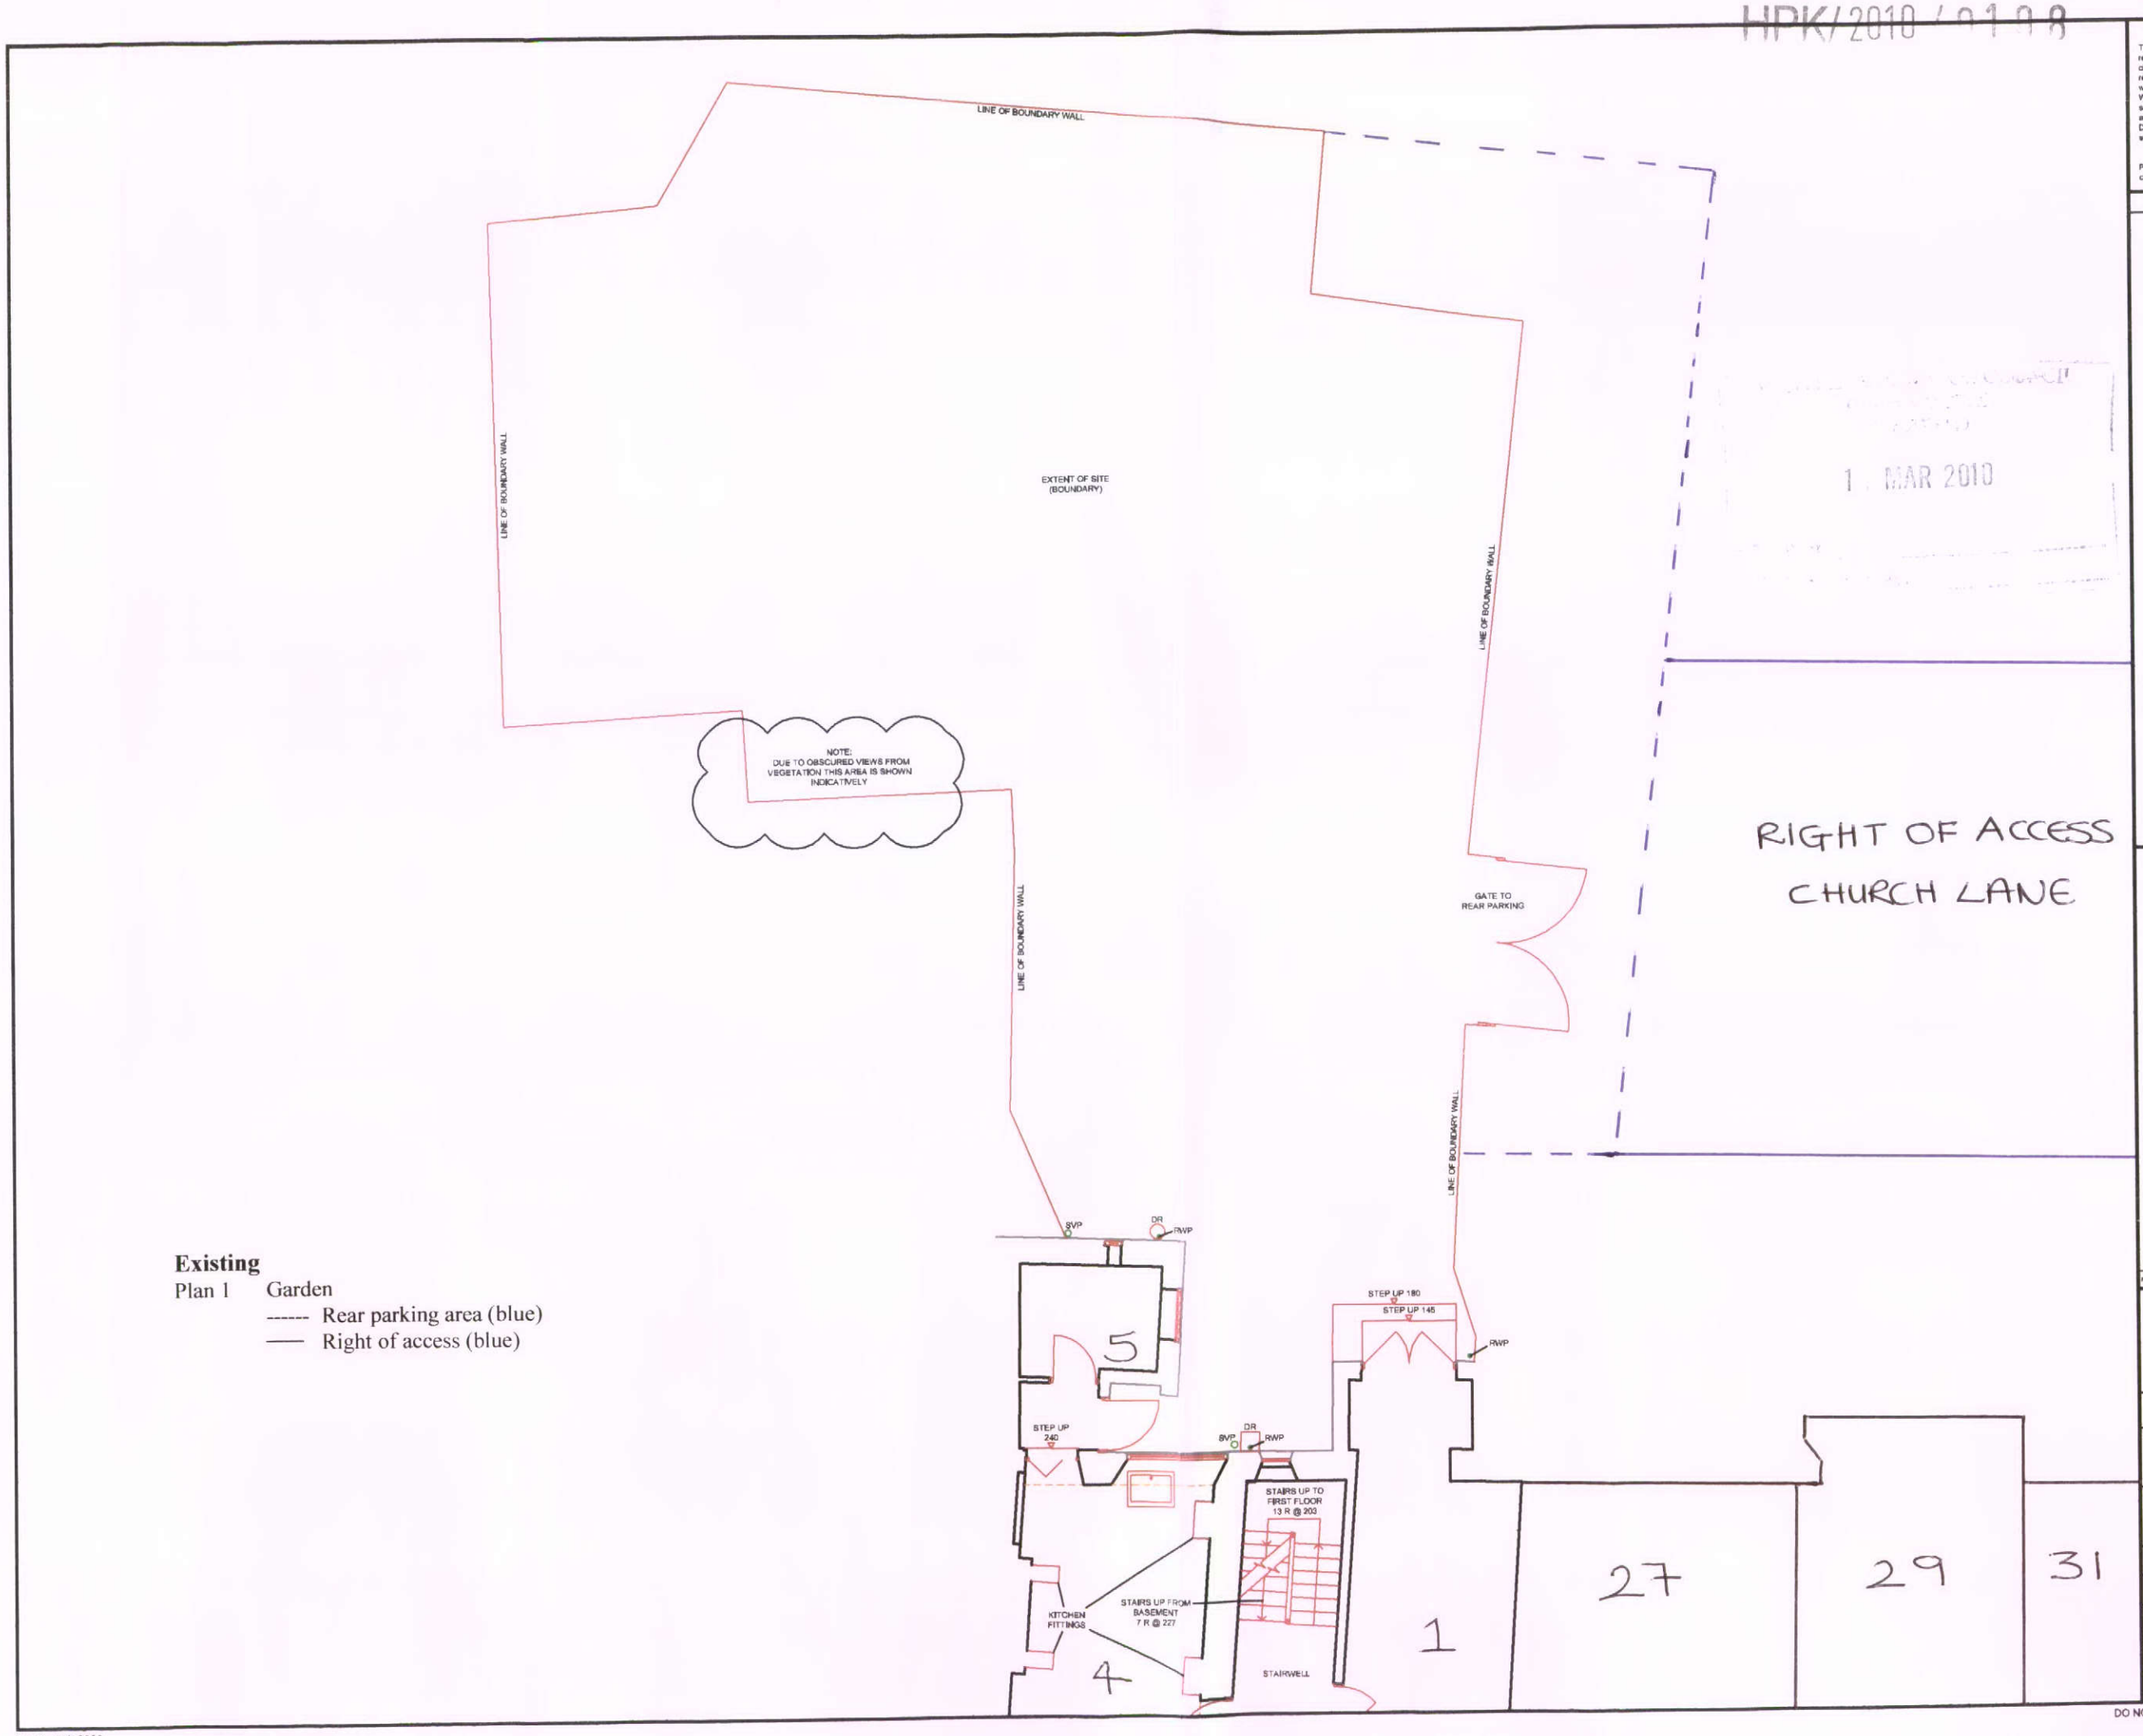

Existing

Plan 1 Garden

------ Rear parking area (blue)

—— Right of access (blue)

1 MAR 2010

Disclaimer:

This drawing should only be used for its original purpose. CADS accepts no responsibility for this drawing if supplied to any other party than the original client. Neither is responsibility accepted if the drawing or any part of it is reproduced or transmitted by electronic or other means without the prior written consent of CADS.
Whilst every effort has been made to correctly identify species of trees on site, we advise that an arboriologist be consulted before any final decisions are made.
Drainage information has been visually inspected and measured from the surface, therefore should be treated as approximate only.

Please note: all dimensions to be checked on site by contractors prior to commencement of works.

Legends:

Level Data

Spot Levels - 98.75

Trees

Trees Are Drawn To Scale On The Survey. Descriptions Should Only Be Used As A Guide

Bench 6ft
Type Height

UE Unknown Tree Type

Fence Types

B/W	Barbed Wire
C/3	Close Boarded
C/I	Corrugated Iron
C/L	Chain Link
C/P	Chestnut Paling
FR	Iron Railing
Par	Panel Fence
P/R	Post & Rail
P/W	Post & Wire

Abbreviations

ACU	Air Conditioner Unit	OH	Opening Height
BA	Barrier	PB	Post Box
BB	Balsam Beacon	PM	Parking Meter
BO	Bollard	PO	Post
BS	Bus Stop	RA	Rail
BU	Bush	RE	Rodding Eye
CATV	Cable TV Cover	HS	Hood Sign
CH	Ceiling Height	RWP	Rainwater Pipe
CHC	Ceiling Height Change	S	Sill
CL	Cover Level	SC	Stop Cock
CPS	Concrete Paving Slabs	SCH	Suspended Ceiling Height
CSU	Ceiling Slopes Up	SI	Sign Post
DH	Door Height	STM	Station
DP	Dome Pipe	SV	Stop Valve
DR	Drain	SVP	Soil/Vent Pipe
FH	Fence Height	TAC	Tank Access Cover
CR	Earth Rod	TC	Telecom Cover
FD	Floor Duct	TB	Telephone Box
FF	Finished Floor Level	TI	Traffic Light
FL	Floor Level	TP	Telegraph Pole
FH	Fire Hydrant	UC	Unknown Cover
GG	Gully Grate	UNB	Underside
H	Height	UNBBM	Underside Of Beam
IC	Inspection Chamber	UTL	Unable To Lift
LP	Lamp Post	VP	Vent Pipe
MH	Manhole	WOH	Window Over Height

REV.	DETAIL OF AMENDMENT	DRAWN BY	CHECKED BY	DATE

Drawing on experience

CLIENT: TIM SKERRY

SITE ADDRESS: 25 MARKET PLACE, CHAPEL-EN-LE-FRITH, HIGH PEAK, SK23 0EN

DRAWING TITLE: EXISTING SITE BOUNDARY PLAN

PROJECT NO.	DRAWING NO.		DRAWN BY
S7454	S7454_SPSURVEY		DS
SCALE	CHECKED BY	DATE	REVISION
1:100	AS	MARCH 2009	0

C.A.Design Services Ltd
The Design Centre
Hewett Road
Gapton Hall
Great Yarmouth
Norfolk NR31 0NN
Tel: 01493 440444
Fax: 01493 442480
www.cadesignservices.co.uk

Retail Design & Planning
Space Planning
Measured Building Surveys
M & E Surveys
Site Surveys
CAD Draughting
Document Scanning
Microstation Training
AutoCad Training
sales@cadesignservices.co.uk

DO NOT SCALE FROM THIS DRAWING - ORIGINAL SHEET SIZE A3

Rev 0 - Feb 2009