
HPK/2010/0569

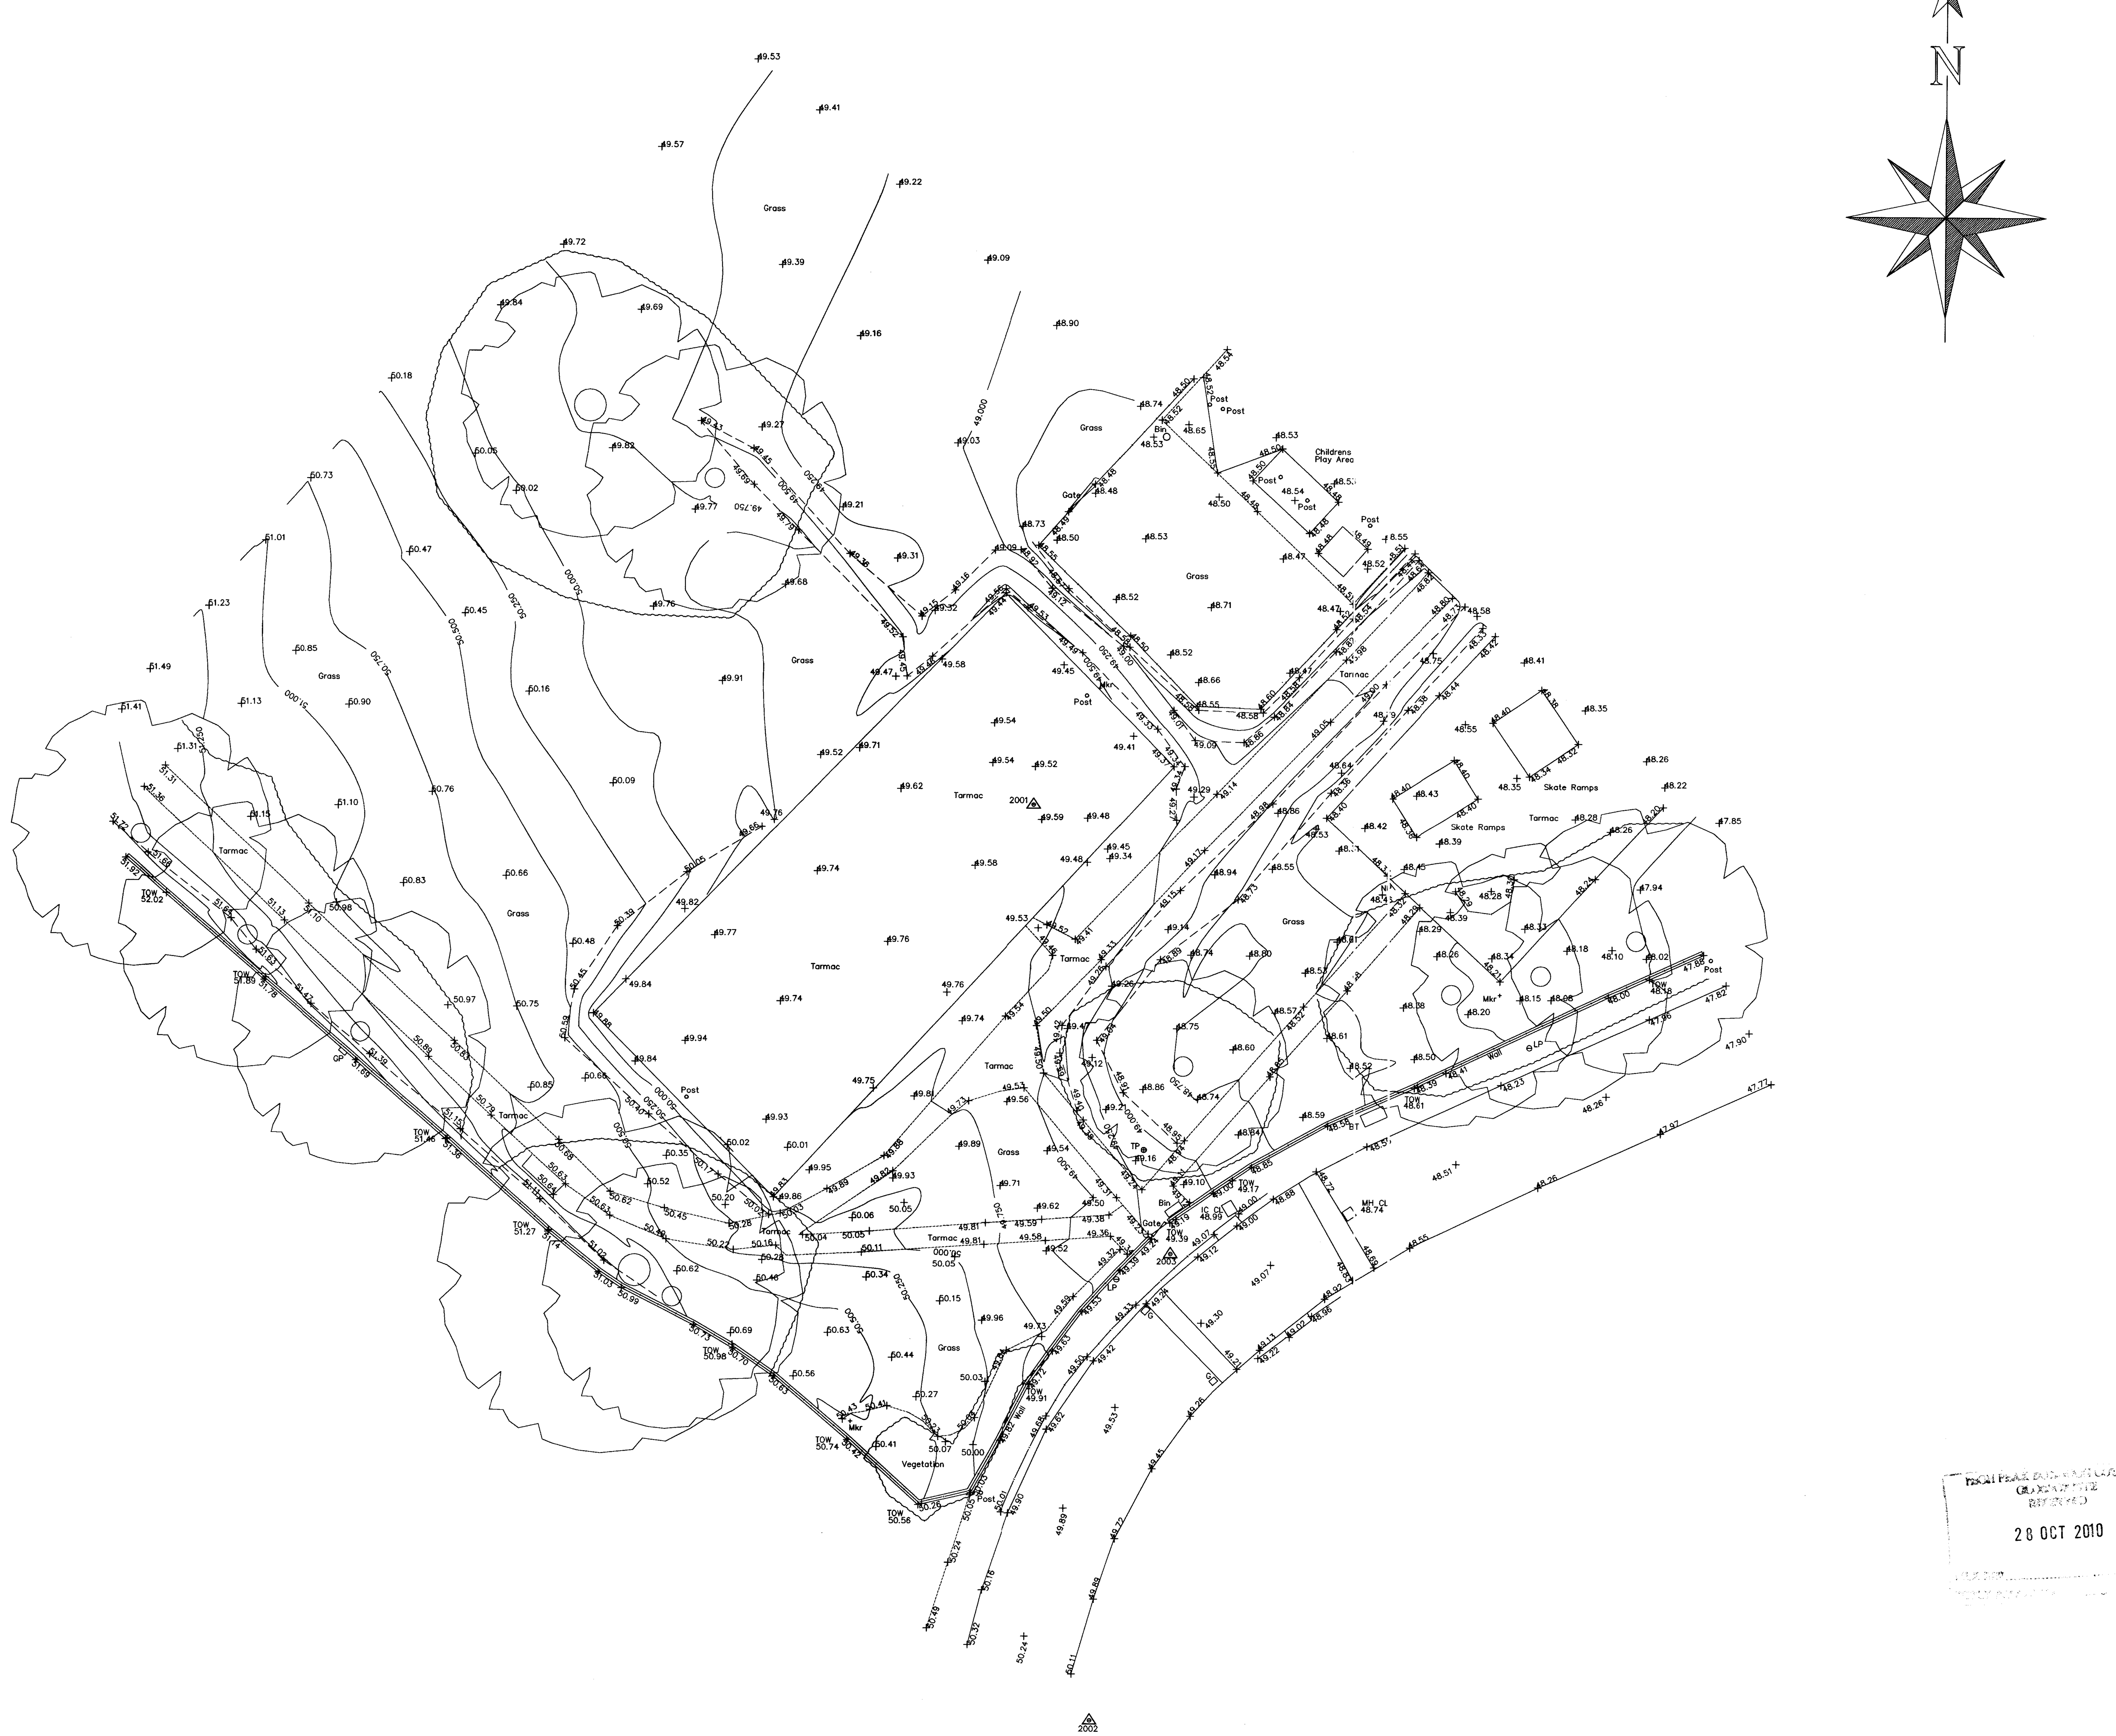

LEGEND

CONTROL STATIONS	△
MANHOLE	MH CL 31.20
BUSH	
TREE	
DROP KERB	
EMBANKMENT	TOP BANK / BOTTOM BANK
OVERHEAD ELECTRICITY LINE	
OVERHEAD TELEPHONE LINE	
FOOTPATH	
FENCE	
HEDGE	
FOLIAGE	
DITCH	
VERGE	
EXISTING BUILDING	
MAIN CONTOUR	50.00
CONTOUR	49.50
SW SEWER	
FW SEWER	

AV	Air Valve
BH	Borehole
BD	Bollard
BM	Bench Mark
BS	Bus Stop
BT	BT Inspection Chamber
BL	Bed Level
CATV	Cable TV Cover
CL	Cover Level
C/L	Chain Link Fence
CP	Catch Pit
CPS	Concrete Paving Slab
ECB	Electricity Control Box
EH	Building Eaves Level
ER	Earthing Rod
FB	Flower Bed
FH	Fire Hydrant
FL	Floor Level
GH	Greenhouse
GP	Gate Post
GR	Grate
GV	Gas Valve
G	Gully
IC	Inspection Chamber
IL	Invert Level
KO	Kerb Outlet
JB	Junction Box
LP	Lamp Post
MH	Man Hole
MK	Marker Post
MS	Mile Stone Marker
NP	Street Name Plate
O/H	Overhead
P	Post
PB	Post Box
PI	Pipe
PM	Parking Meter
P/R	Post & Rail Fence
P/W	Post & Wire Fence
PYL	Electricity Pylon
RE	Rodding Eye
RH	Building Ridge Level
RSJ	Reinforced Steel Joist
R/W	Retaining Wall
RWP	Rainwater Pipe
SC	Stop Cock
SL	Soffit Level
SP	Sign Post
ST	Stop Tap
SV	Stop Valve
SY	Stay Wire
TCB	Telephone Call Box
TH	Trial Hole
TL	Threshold Level
TOW	Top of Wall Level
TP	Telegraph Pole
UFL	Upper Floor Level
WM	Water Meter
WL	Water Level
VH	Building Valley Level

Disclaimer

Man Entry to sewers has not been undertaken. Depths, Pipesizes etc are measured from the ground. All sewers and inverts to be checked prior to any works commencing on site. Geomatic Surveys Limited are not resposible for manholes, services, information not surveyed which may have an impact on site development.
Boundaries shown are physical and may not represent legally conveyed ownership

REV	DATE	DESCRIPTION	BY	APP.

Sheet Layout

Sheet 1

Survey Information
All levels are related to a Local Datum.

Geomatic Surveys Ltd
LAND SURVEYORS AND CONSULTING ENGINEERS
Bank House, The paddock
Wilmslow Road
Handforth
Cheshire
SK9 3HQ
Tel/Fax:- 01625 521405
Email: info@geomaticsurveys.co.uk
Web: www.geomaticsurveys.co.uk

28 OCT 2010

Client
SPACE 2 PLACE

Project Title
CHAPEL PARK
ROWTON GRANGE ROAD
CHAPEL-EN-LE-FRITH

Drawing Title
TOPOGRAPHICAL SURVEY

Drawn	Checked	Surveyed Date
IRH	ALB	08/10/2010
Date 08/10/2010	Scale 1:500 @ A1	Sheet No. SHEET 1 OF 1
Drg. No. 0777/01		Rev

Copyright © Geomatic Surveys Limited 2010