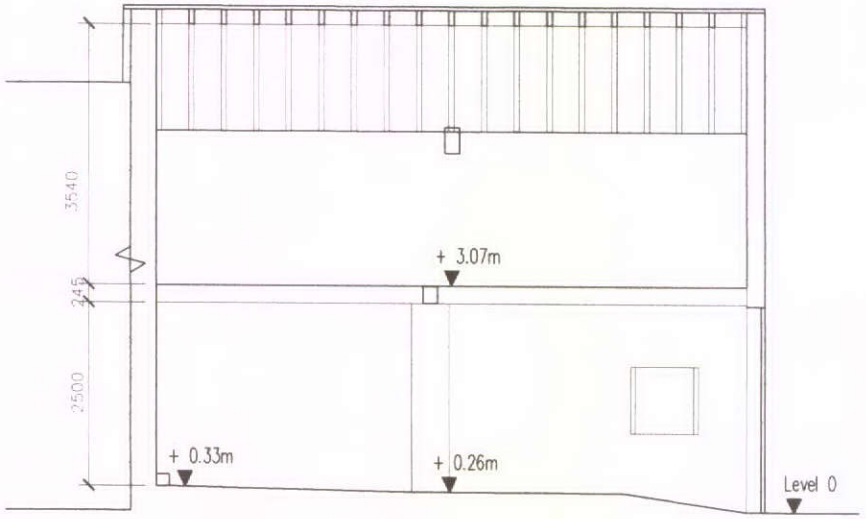

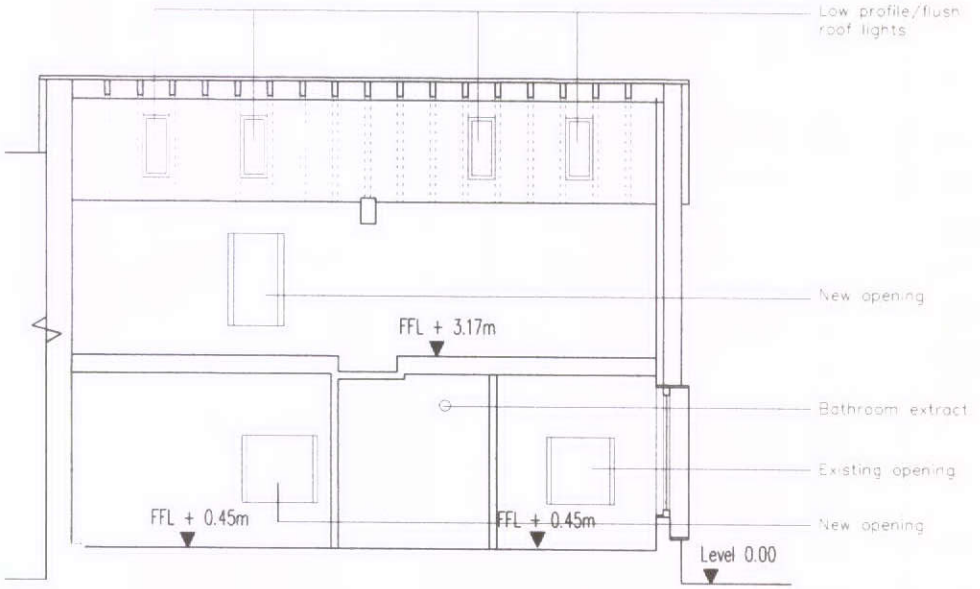

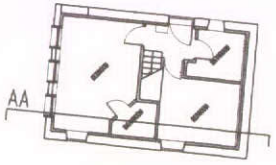

FOLDS FARM BARN
FERNILEE

Drawing Title
SECTION AA

Scale 1:100@A4

Issued 20/12/10
By JM
Status PLANNING
Checked Approved

Job No. FB 001
Dwg. No. FB_001_PL_300
Rev. A