
Site - Proposed

1 : 250

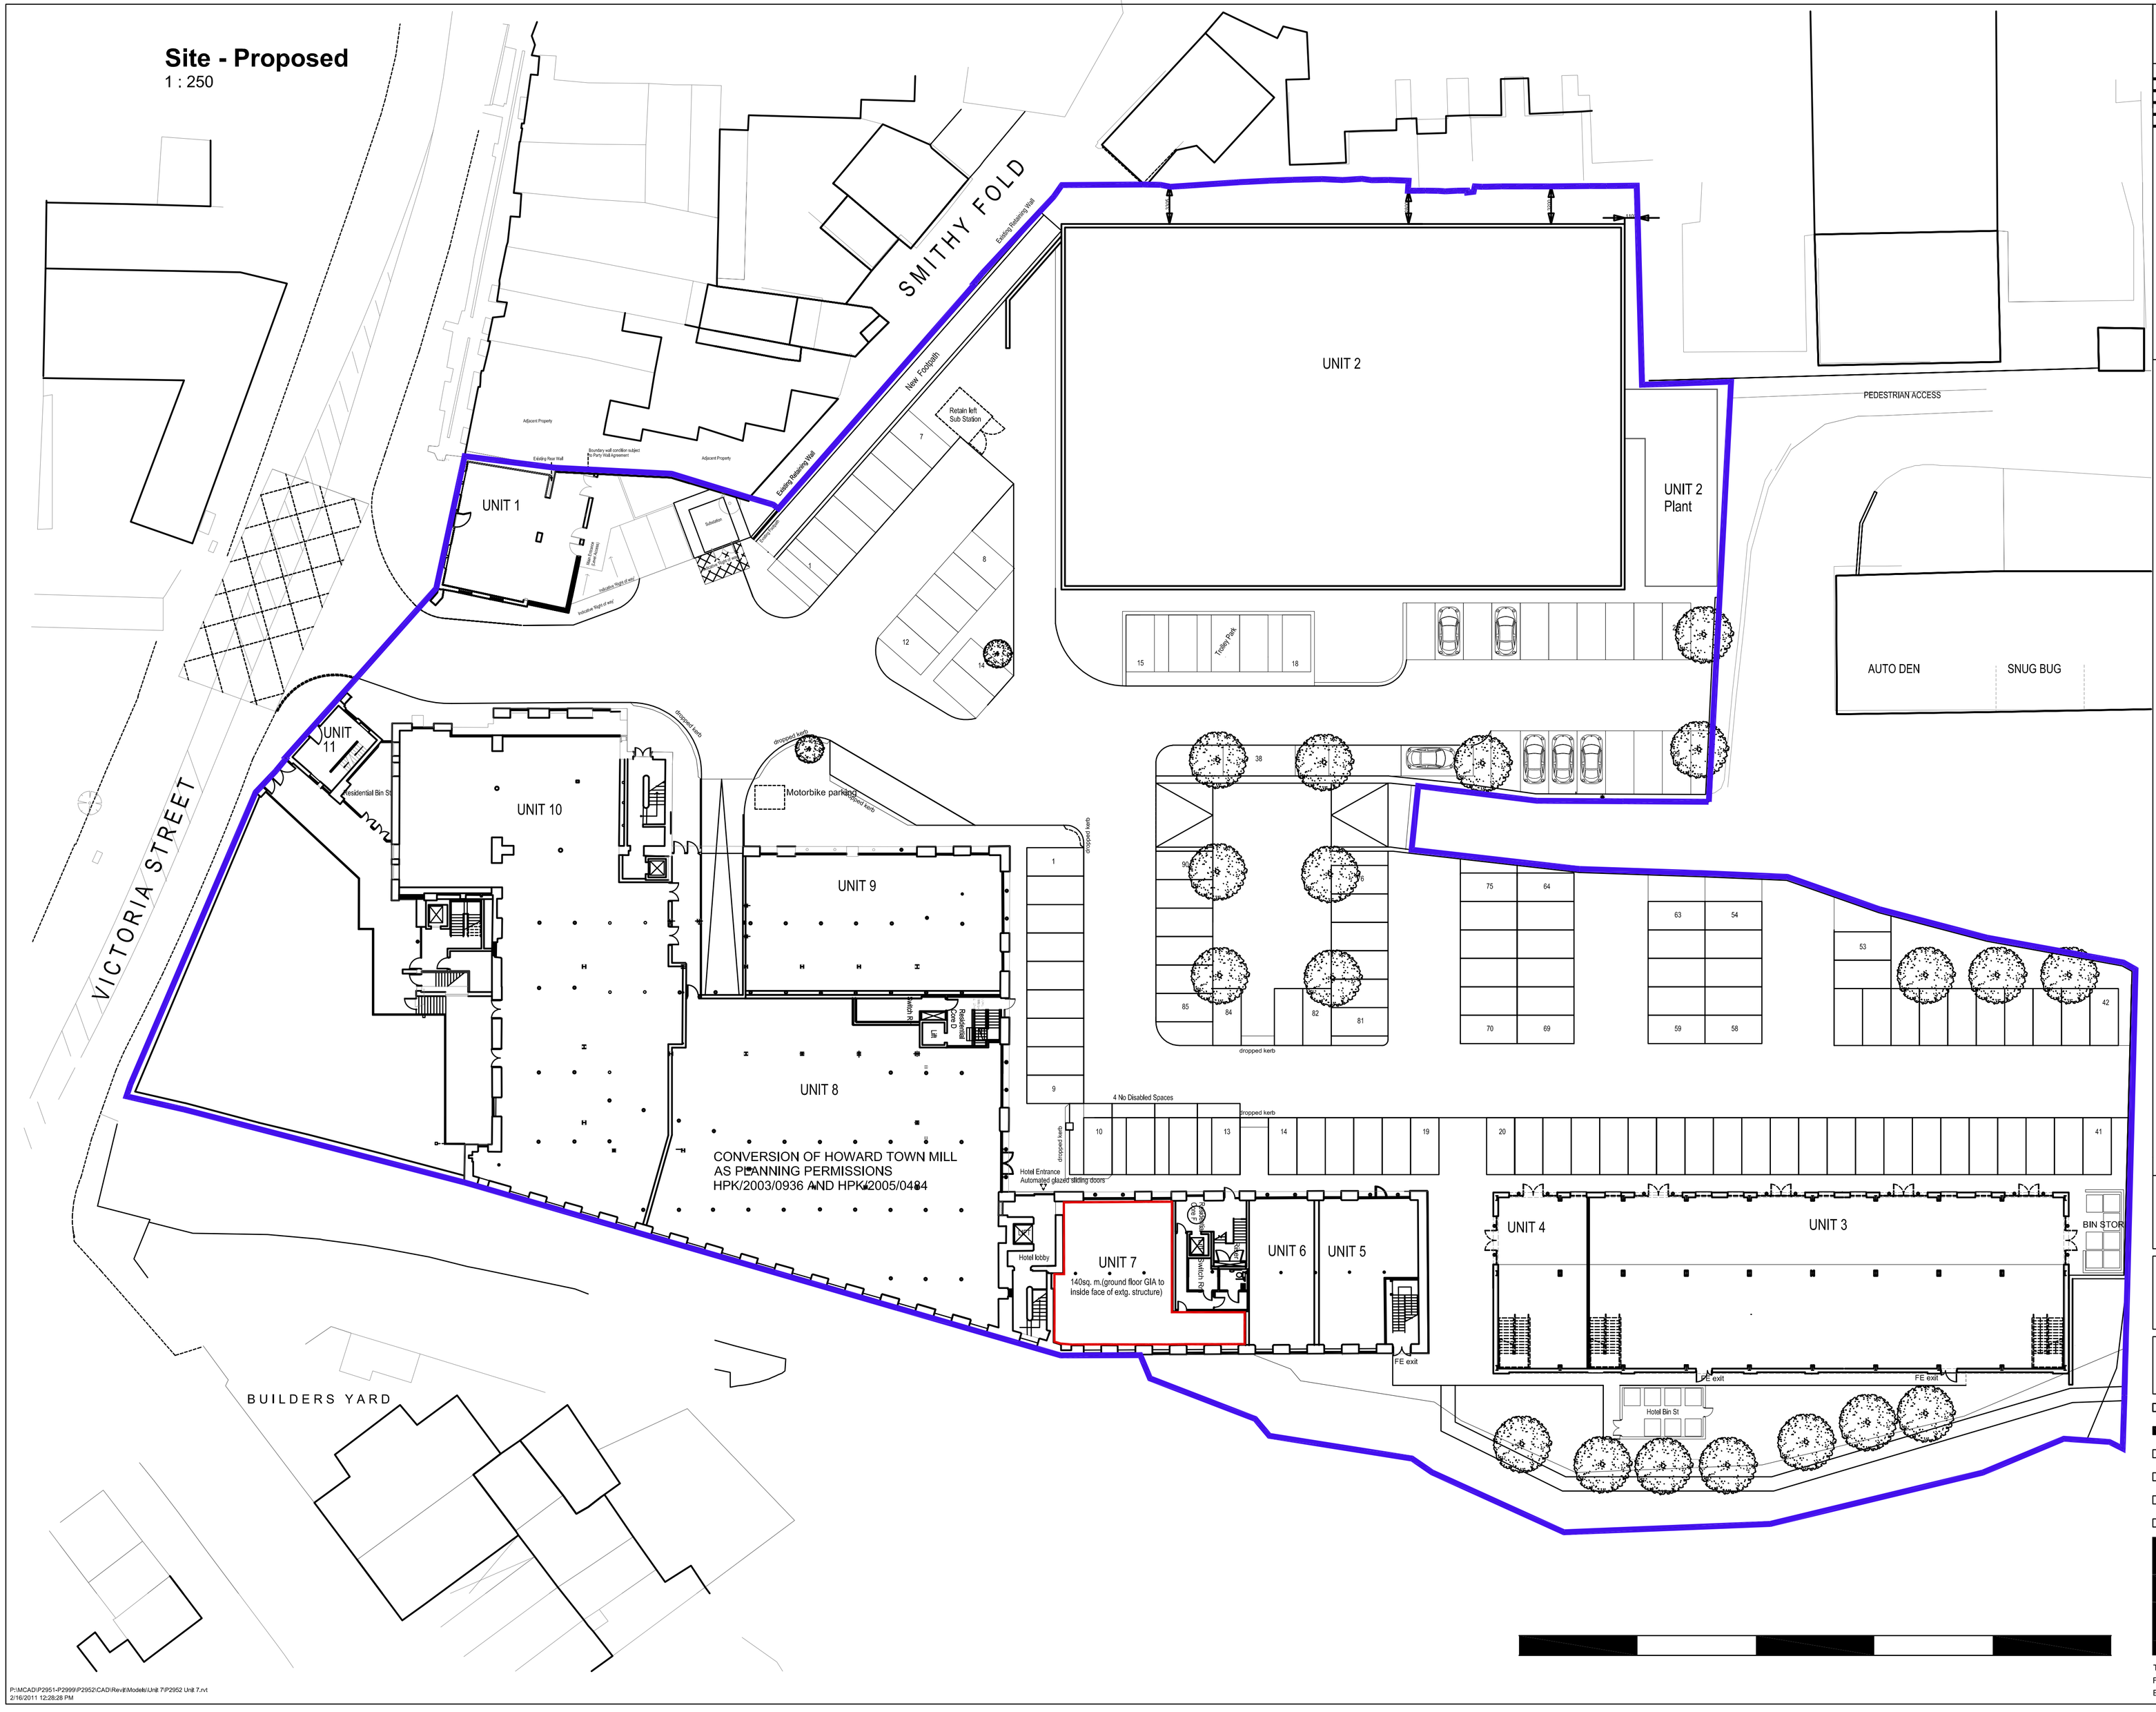

NOTES
The Contractor is to check all dimensions and conditions on site before commencing. Do not scale from this drawing.
This drawing remains the copyright of POZZONI LLP.

SCALE BARS - TO BE USED ONLY AS GUIDANCE

1:100	mm	1000	3000	5000	7000	
1:200	mm	4000	8000	12000		
1:500	M	5	15	25	35	
1:1250	M	10	30	50	70	90

KEYPLAN

IT IS THE RESPONSIBILITY OF THE TENANT AND CONTRACTOR TO CARRY OUT FULL INDEPENDENT SURVEY INC CHECK TO ALL DIMENSIONS, STRUCTURE, M&E ON SITE PRIOR TO WORK ON SITE/CONSTRUCTION/FIT OUT COMMENCING.

PRELIMINARY AREAS
SUBJECT TO FULL PLANNING, SURVEY & CONSTRUCTION DETAILS

Planning Application Boundary

Site Boundary

PLANNING DRAWING FOR INFORMATION ONLY

SUBJECT TO FULL PLANNING, SURVEY

Rev	Description	By	Date

Client
Peveril Securities Limited

Job
P2952-1 Howard Town Mill, Glossop - Unit 7

Drawing
Site Plan

- ☐ Feasibility
- ■ Design
- ☐ Tender
- ☐ Contract
- ☐ Construction
- ☐ As Built

Scale	As indicated	@ A1
Model		
Sheet	JP/SPM	
Checked	-	
Issue Date	16/02/11	Rev
Drg. No.	P2952-1 - 8110	

POZZONI

T 0161 928 7848
F 0161 926 9428
E architects@pozzoni.co.uk

2 Woodville Road
Altrincham
WA14 2FH

P:\MCAD\P2951-P2999\P2952\CAD\Rev\Models\Unit 7\P2952 Unit 7.rvt
2/16/2011 12:28:28 PM