
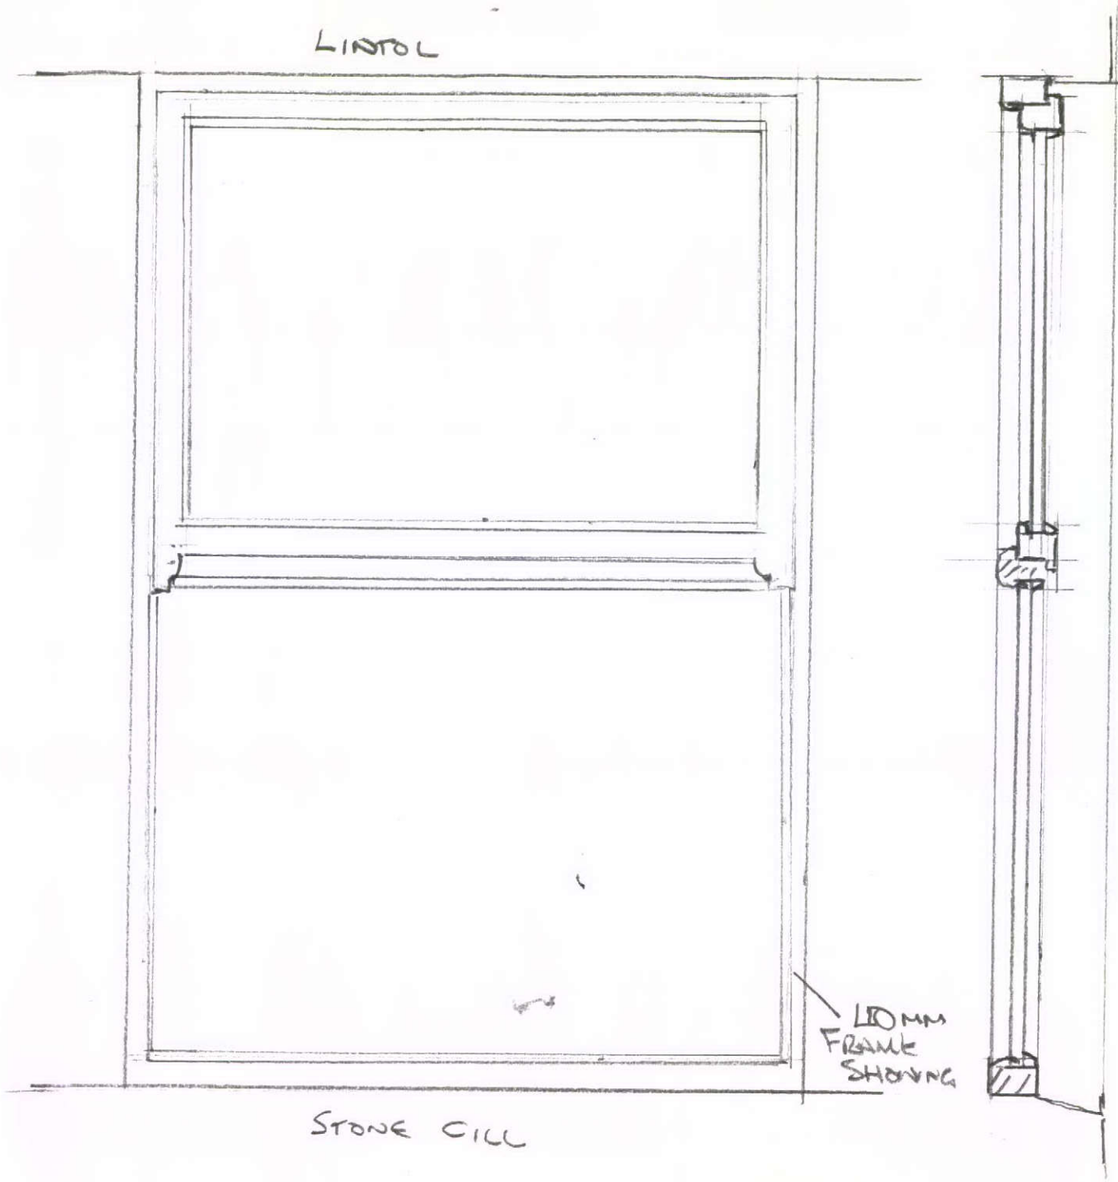


SECTION DETAILS
REDHOUSE
MOUSLEY BOTTOM
NEW MILLS

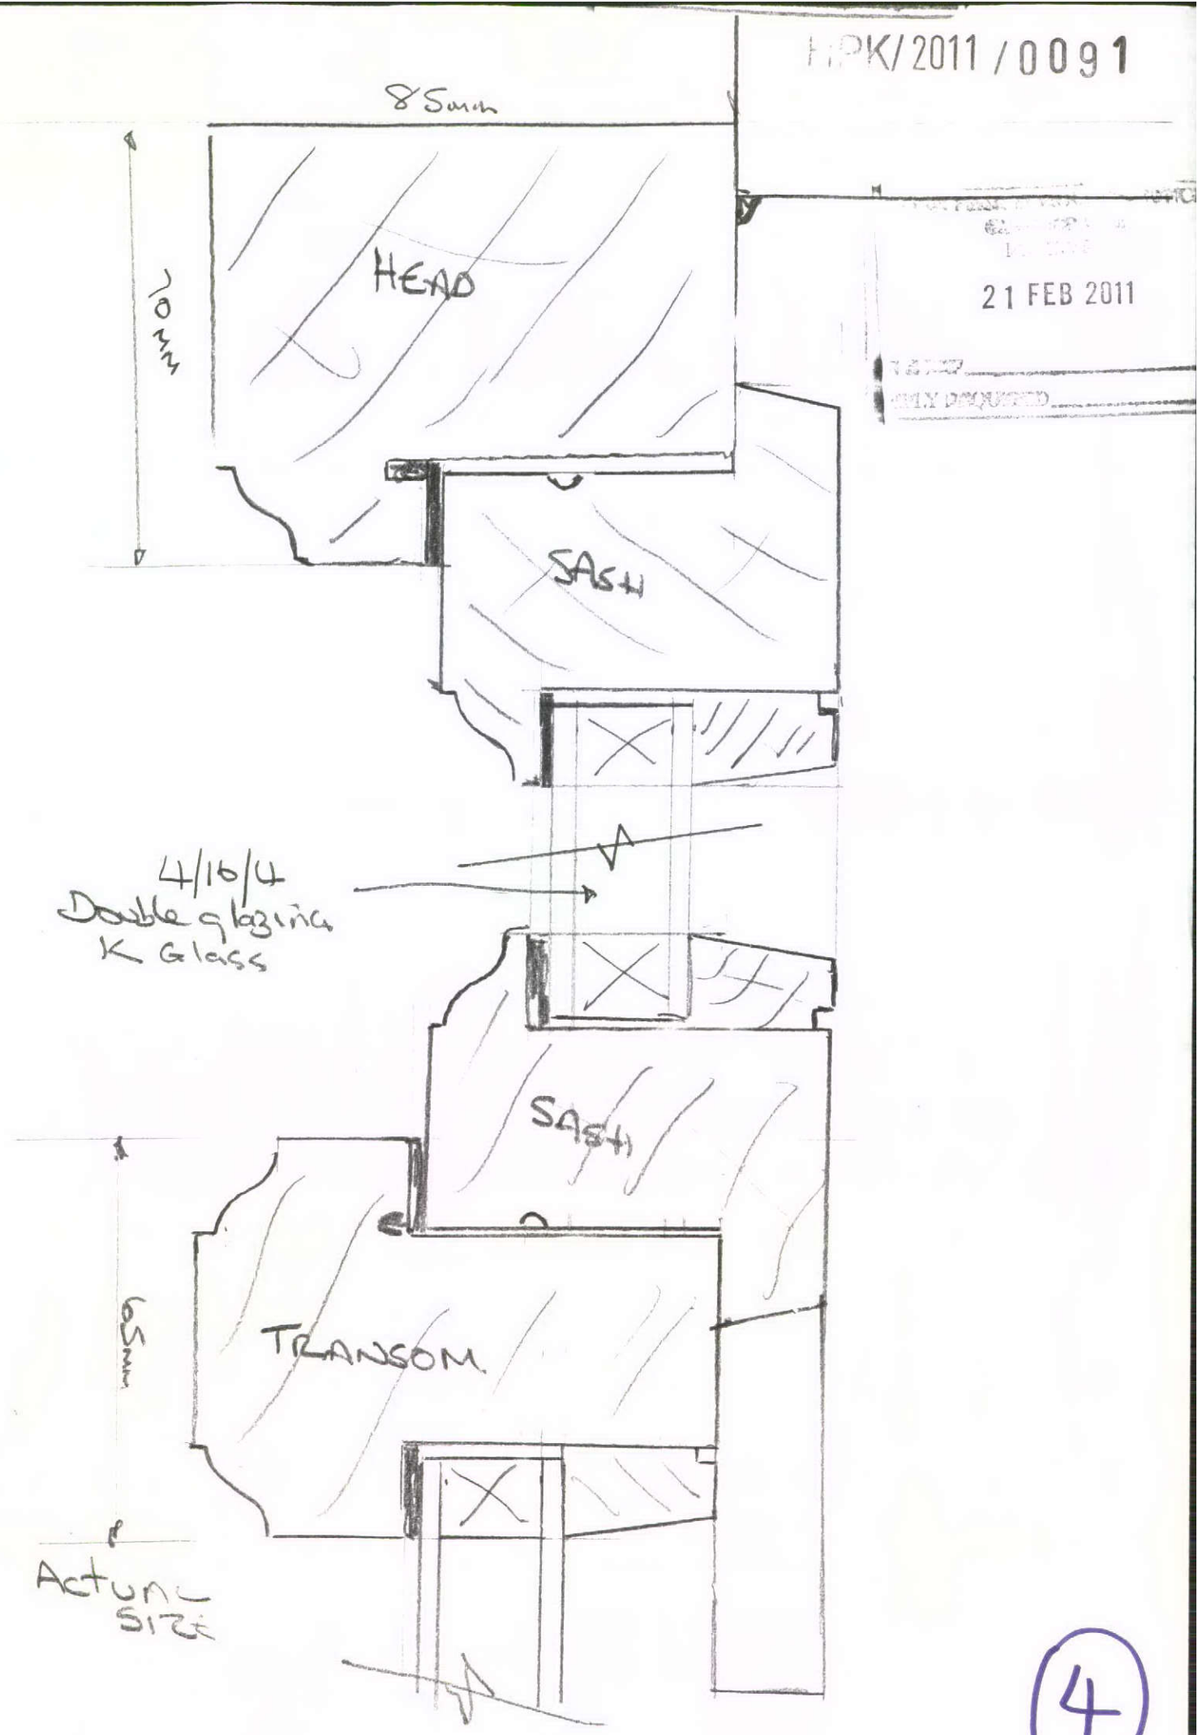

4