
Site - Proposed

1 : 250

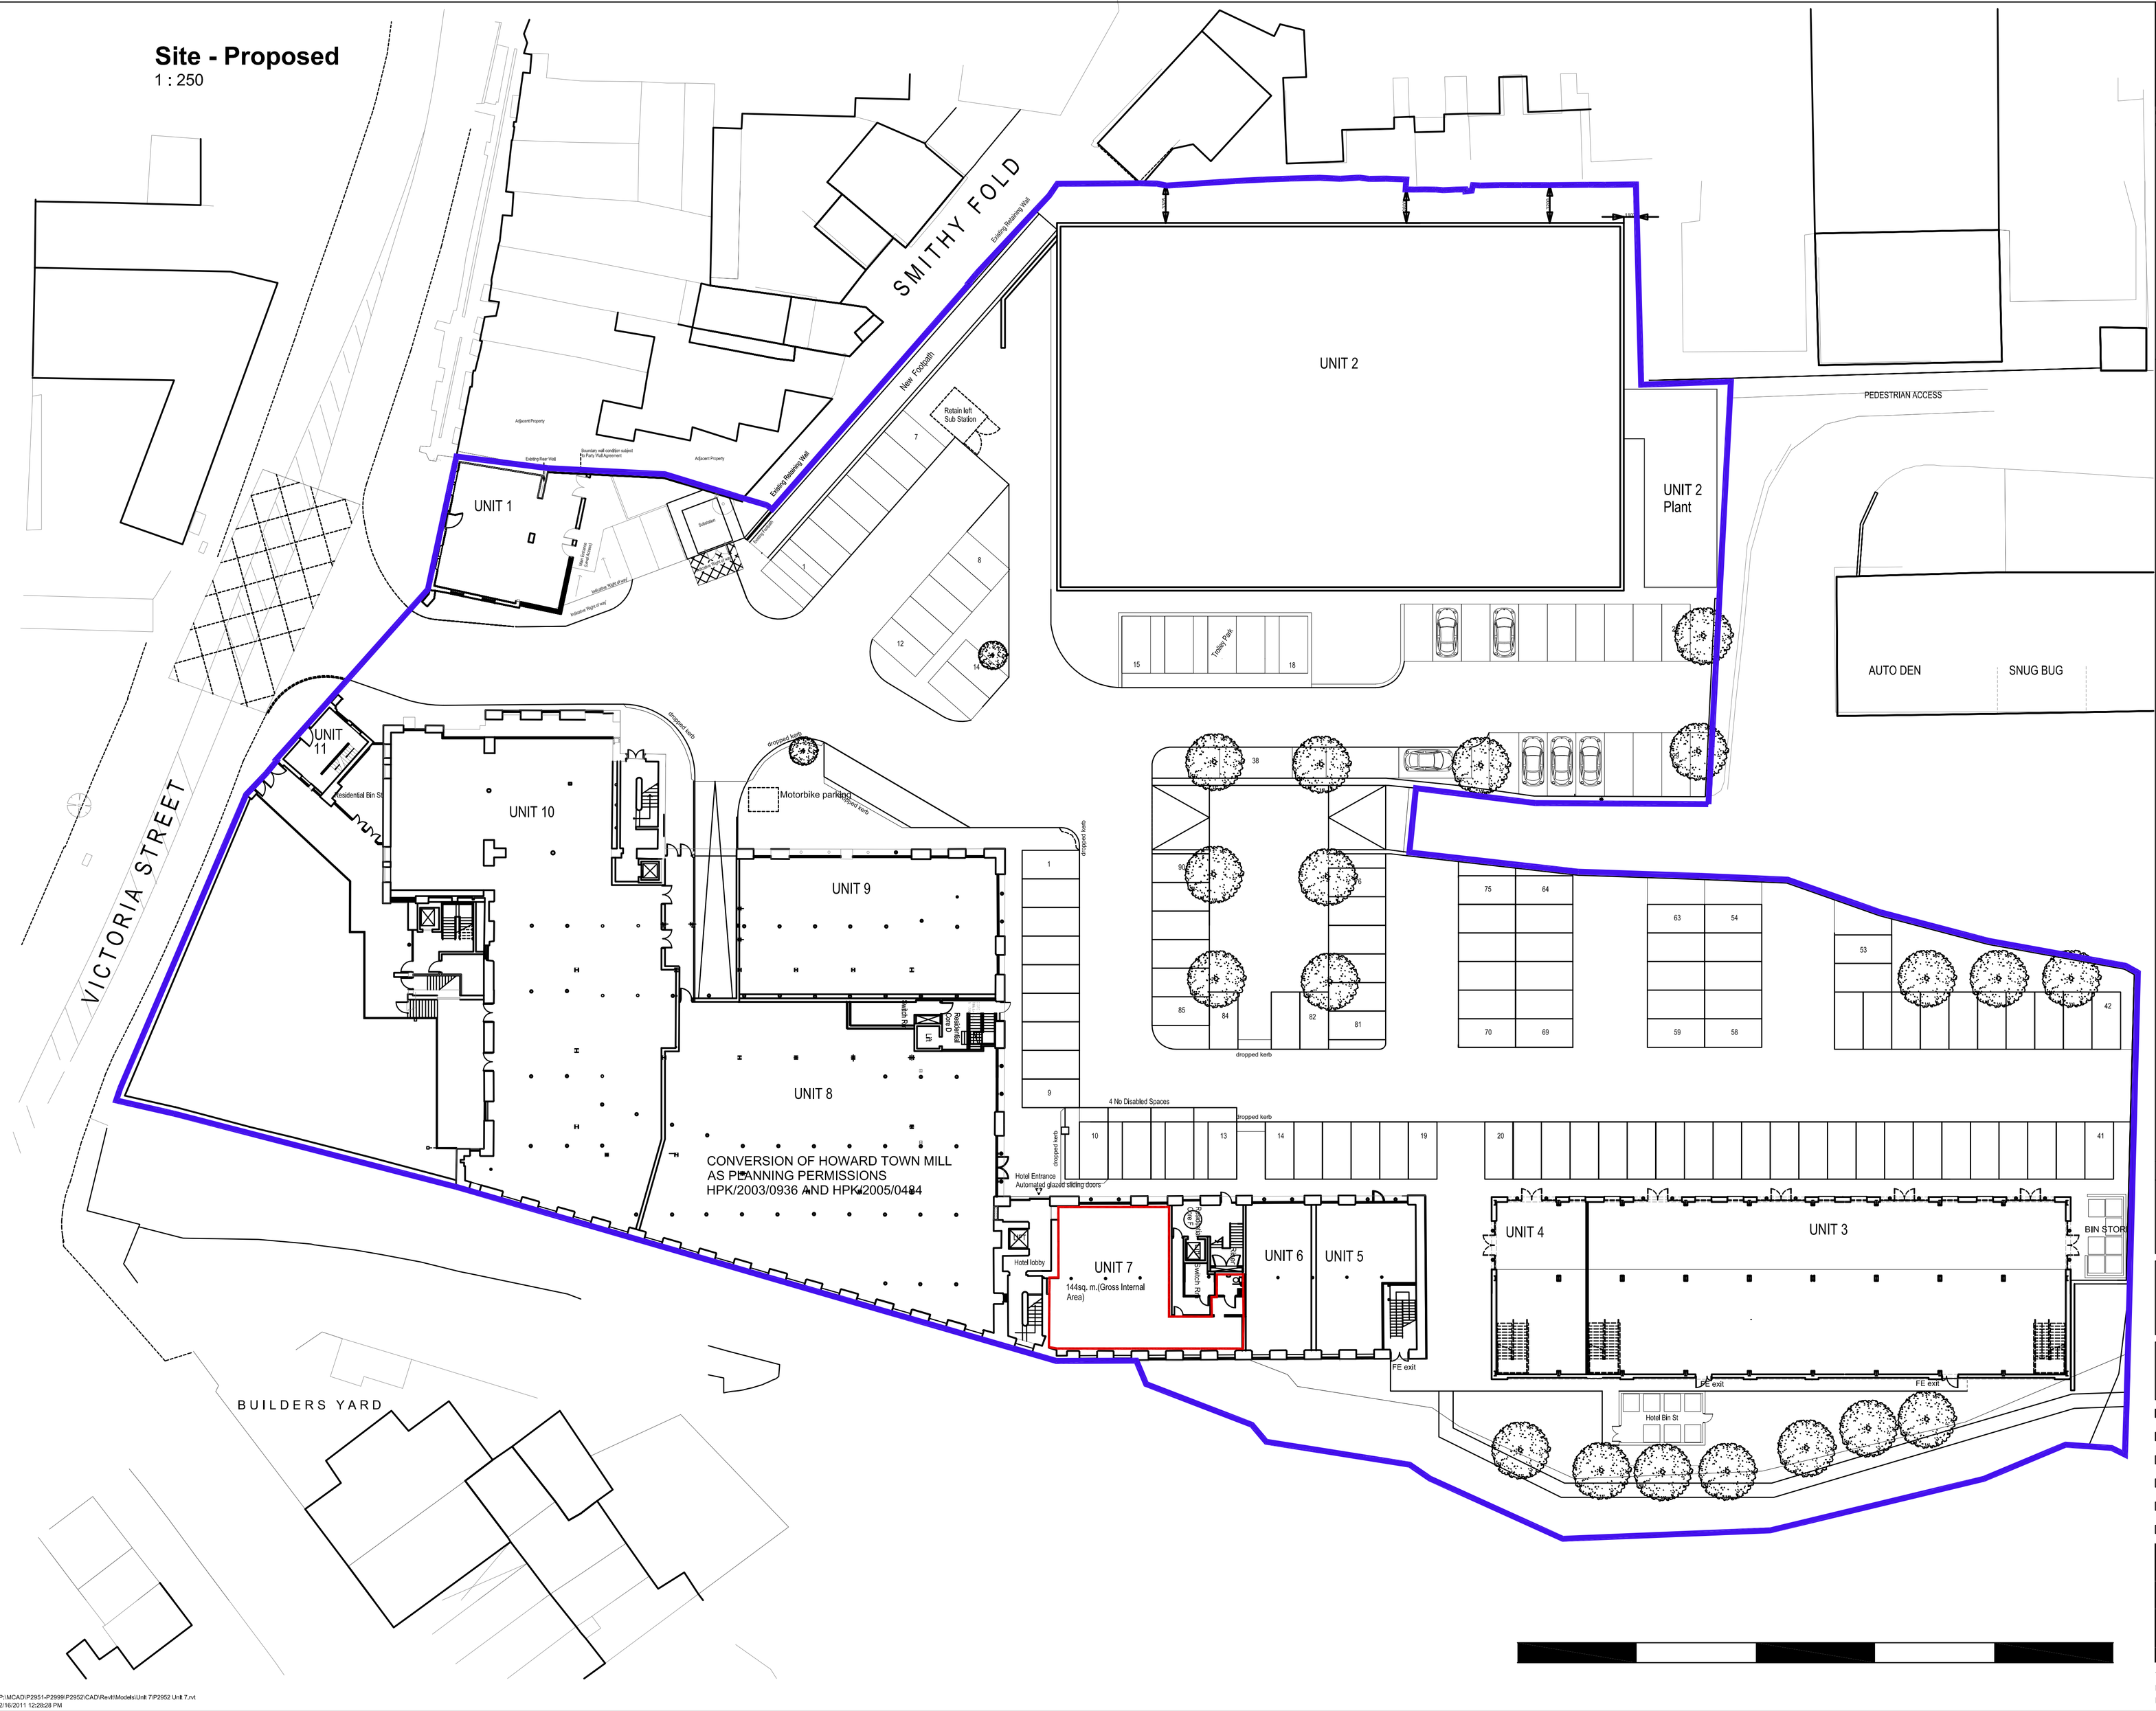

P:\MCAD\P2951-P2999\P2952\CAD\Revit\Models\Unit 7\P2952 Unit 7.rvt
2/16/2011 12:28:28 PM

NOTES
The Contractor is to check all dimensions and conditions on site before commencing. Do not scale from this drawing.
This drawing remains the copyright of POZZONI LLP.

SCALE BARS - TO BE USED ONLY AS GUIDANCE

1:100	mm	1000	3000	5000	7000		
1:200	mm	2000	4000	6000	8000	10000	12000
1:500	M	5	15	25	35		
1:1250	M	10	30	50	70	90	

KEYPLAN

IT IS THE RESPONSIBILITY OF THE TENANT AND CONTRACTOR TO CARRY OUT FULL INDEPENDENT SURVEY INC CHECK TO ALL DIMENSIONS, STRUCTURE, M&E ON SITE PRIOR TO WORK ON SITE/CONSTRUCTION/FIT OUT COMMENCING.

PRELIMINARY AREAS
SUBJECT TO FULL PLANNING, SURVEY & CONSTRUCTION DETAILS

Planning Application Boundary

Site Boundary

PLANNING DRAWING FOR INFORMATION ONLY

SUBJECT TO FULL PLANNING, SURVEY

Rev	Description	By	Date
A	Planning Application Boundary Amended	SPM	14.03.11

Client
Peveril Securities Limited

Job
P2952-1 Howard Town Mill, Glossop - Unit 7

Drawing
Site Plan

- ☐ Feasibility
- ■ Design
- ☐ Tender
- ☐ Contract
- ☐ Construction
- ☐ As Built

Scale	As indicated	@ A1
Model		
Sheet	JP/SPM	
Checked	-	
Issue Date	16/02/11	Rev
Drg. No.	P2952-1 - 8110	A

POZZONI

T 0161 928 7848
F 0161 926 9428
E architects@pozzoni.co.uk

2 Woodville Road
Altrincham
WA14 2FH