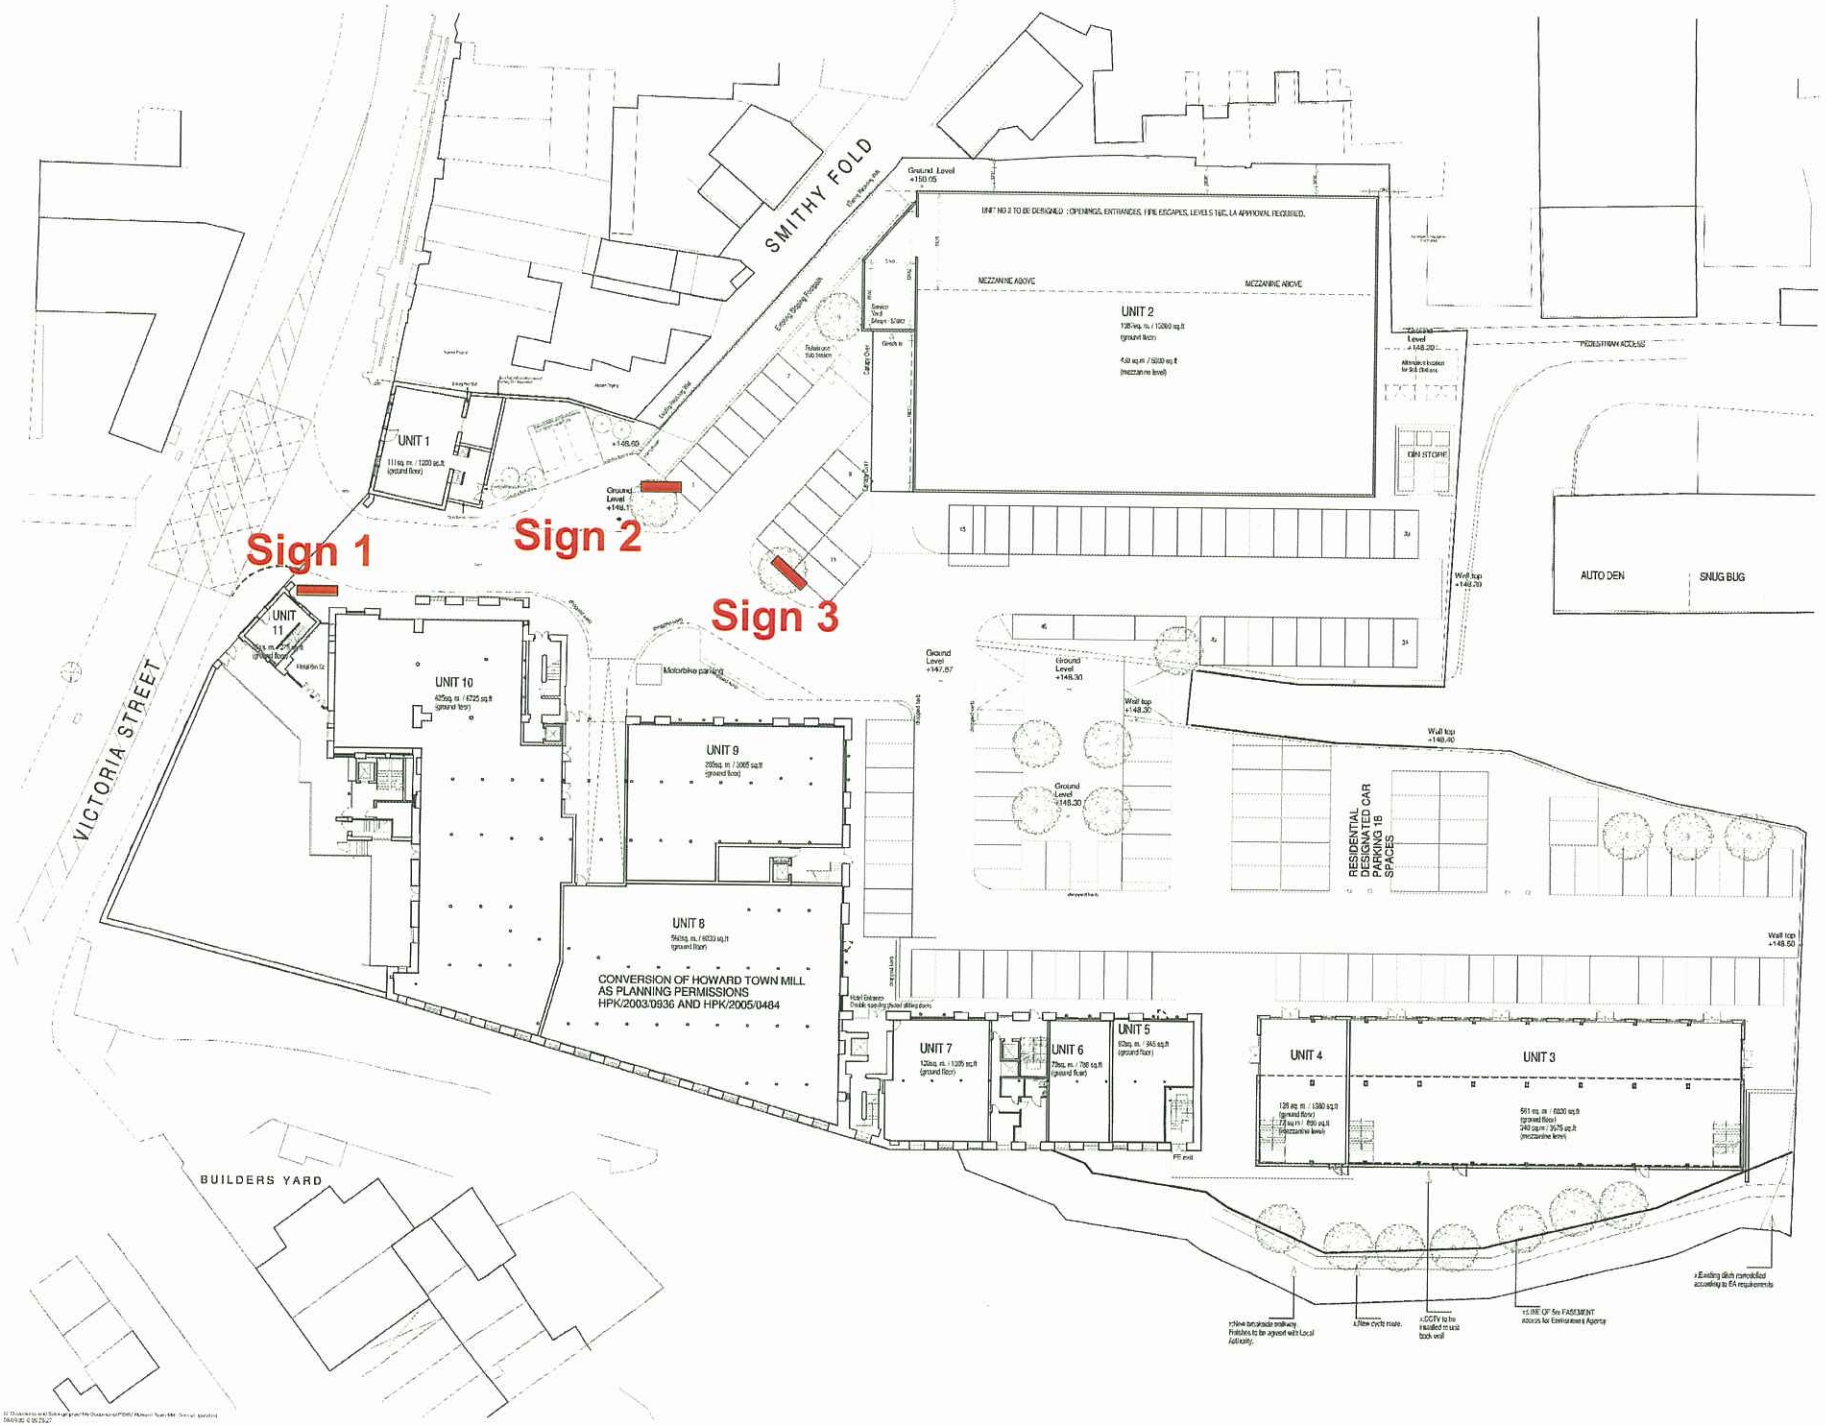
Sign 1
Sign 2
Sign 3
SMITHY FOLD
VICTORIA STREET
BUILDERS YARD
UNIT 1
UNIT 2
UNIT 3
UNIT 4
UNIT 5
UNIT 6
UNIT 7
UNIT 8
UNIT 9
UNIT 10
UNIT 11
MEZZANINE ABOVE
MEZZANINE ABOVE
AUTO DEN
SNUG BUG
CONVERSION OF HOWARD TOWN MILL
AS PLANNING PERMISSIONS
HPK/2003/0936 AND HPK/2005/0484
RESIDENTIAL
DESIGNATED CAR
PARKING 16
SPACES
PEDESTRIAN ACCESS
Motorbike parking
Ground Level +150.05
Ground Level +148.20
Ground Level +148.63
Ground Level +147.67
Ground Level +148.30
Ground Level +148.30
Wall top +148.70
Wall top +148.30
Wall top +148.40
Wall top +148.50