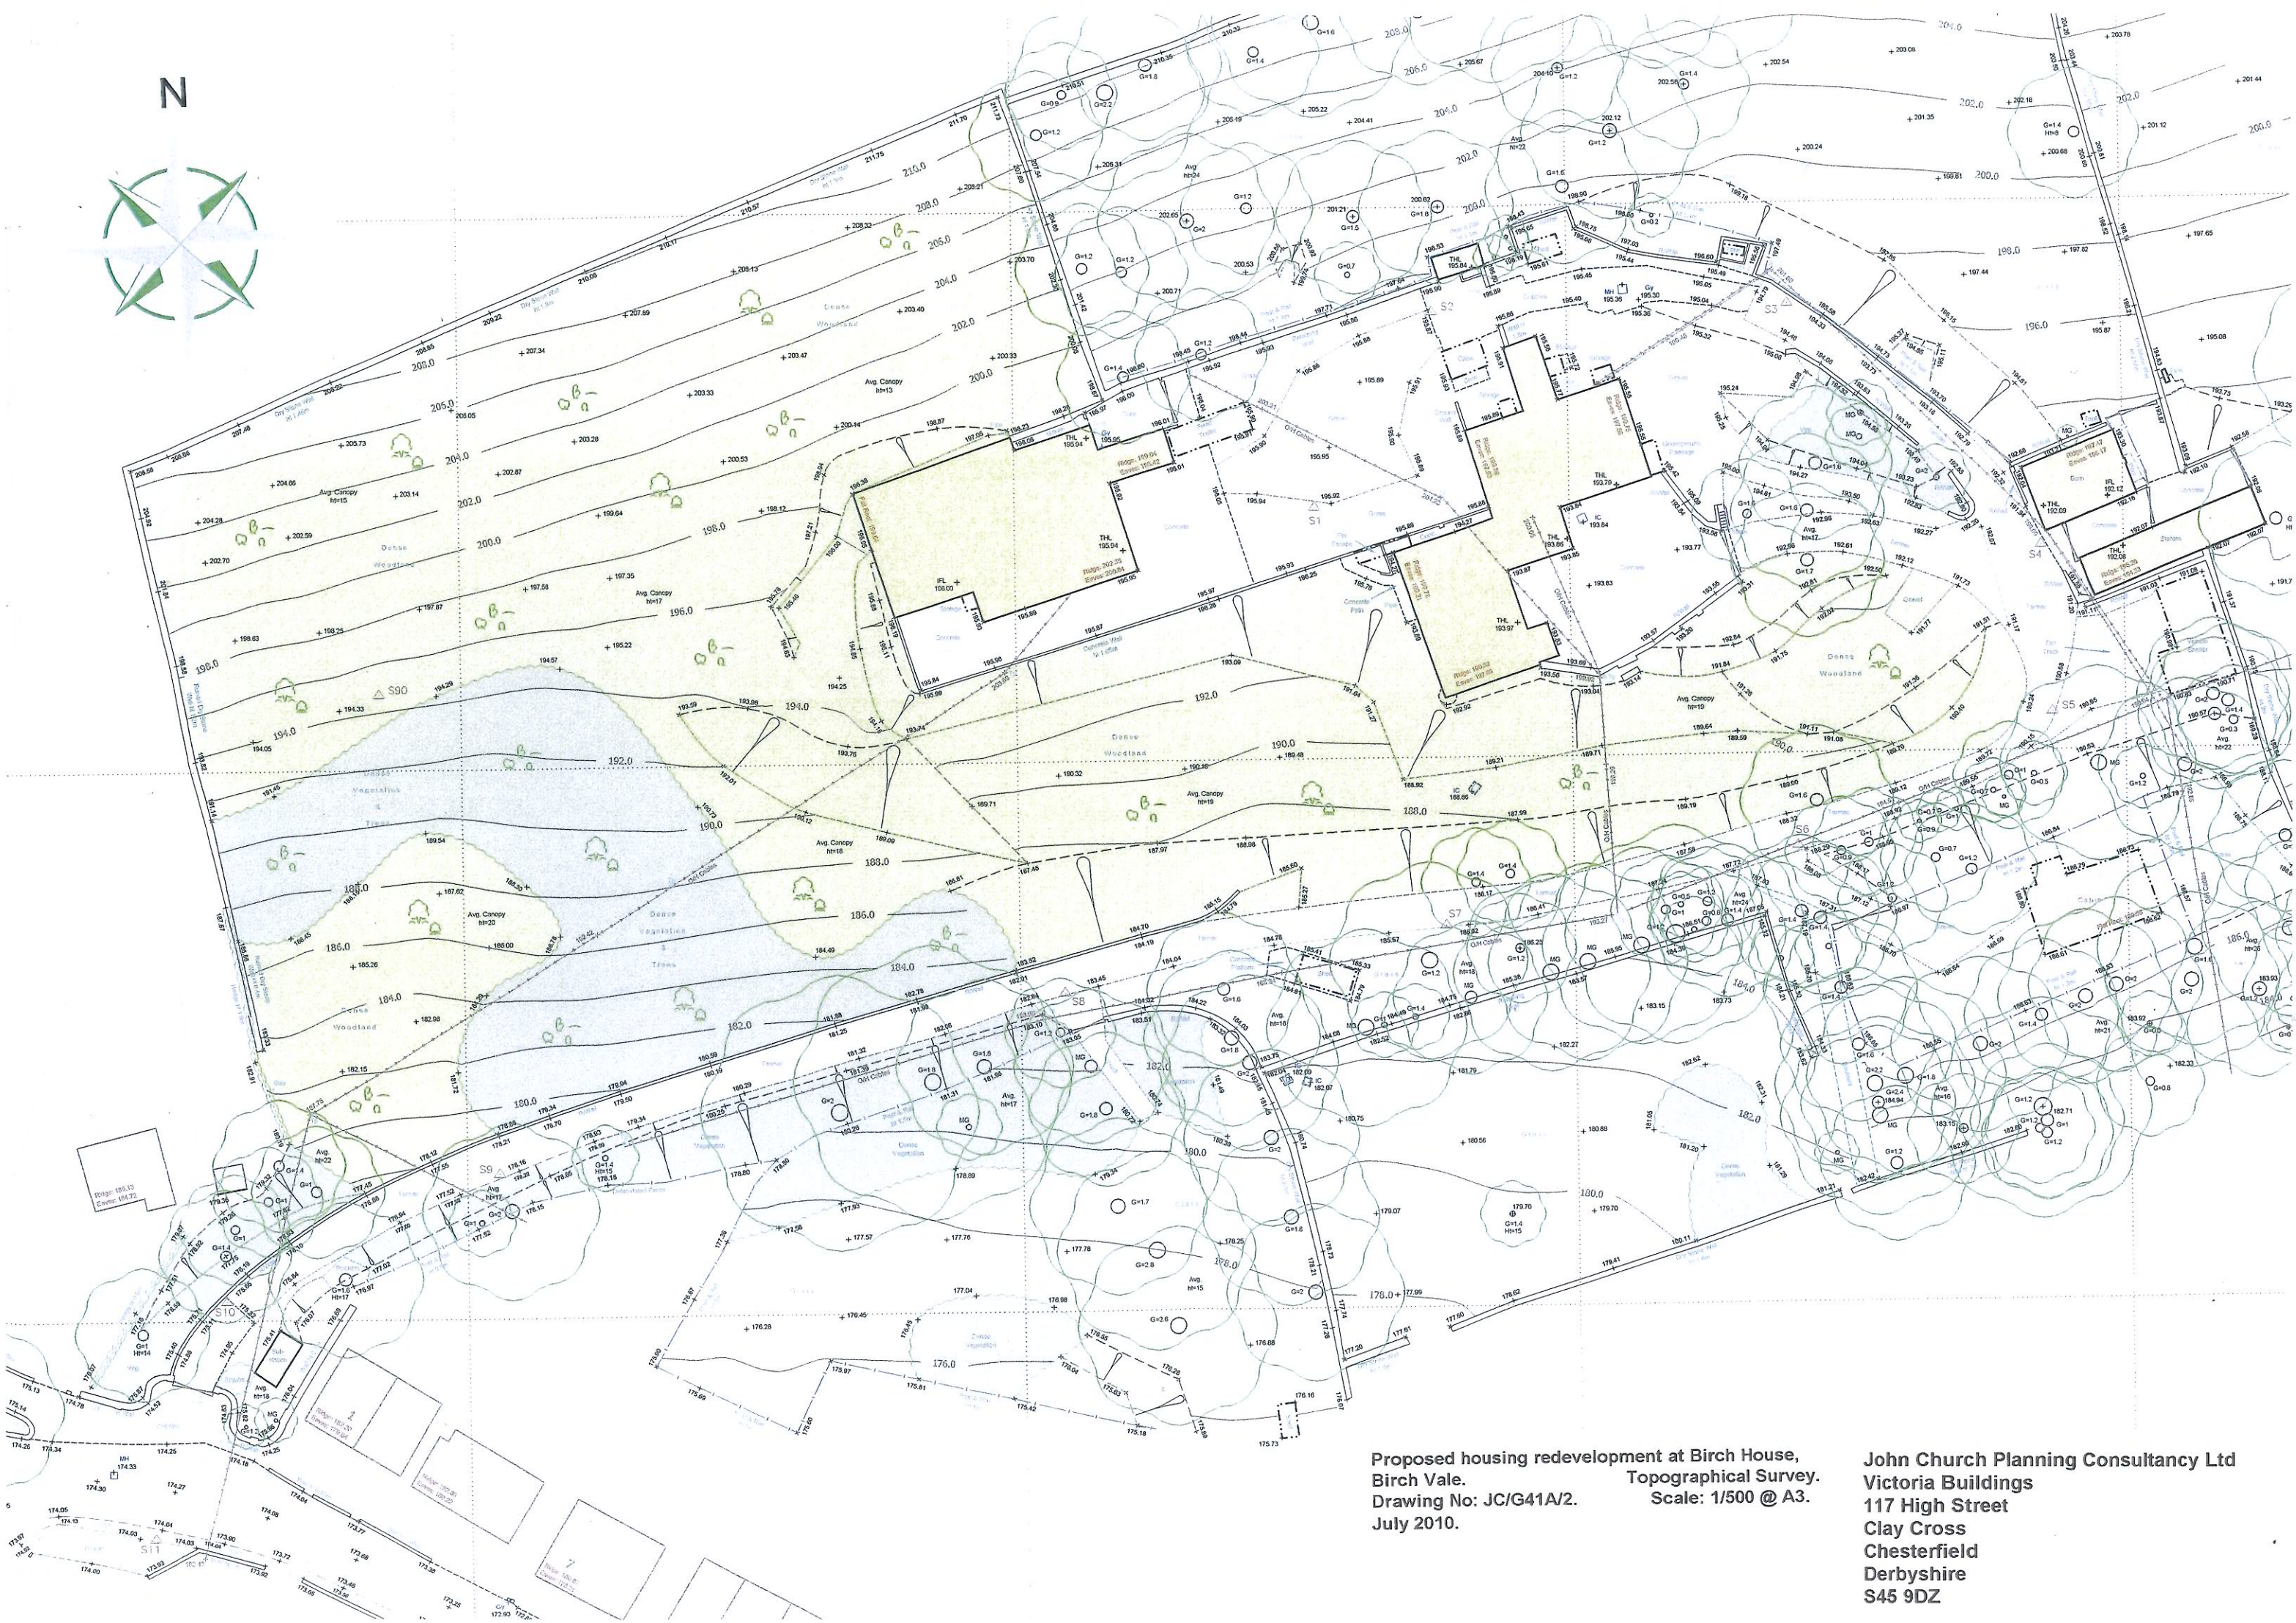


Proposed housing redevelopment at Birch House,
Birch Vale.
Drawing No: JC/G41A/2.
July 2010.

Topographical Survey.
Scale: 1/500 @ A3.

John Church Planning Consultancy Ltd
Victoria Buildings
117 High Street
Clay Cross
Chesterfield
Derbyshire
S45 9DZ