
HPK/2011/0194

APPENDIX B

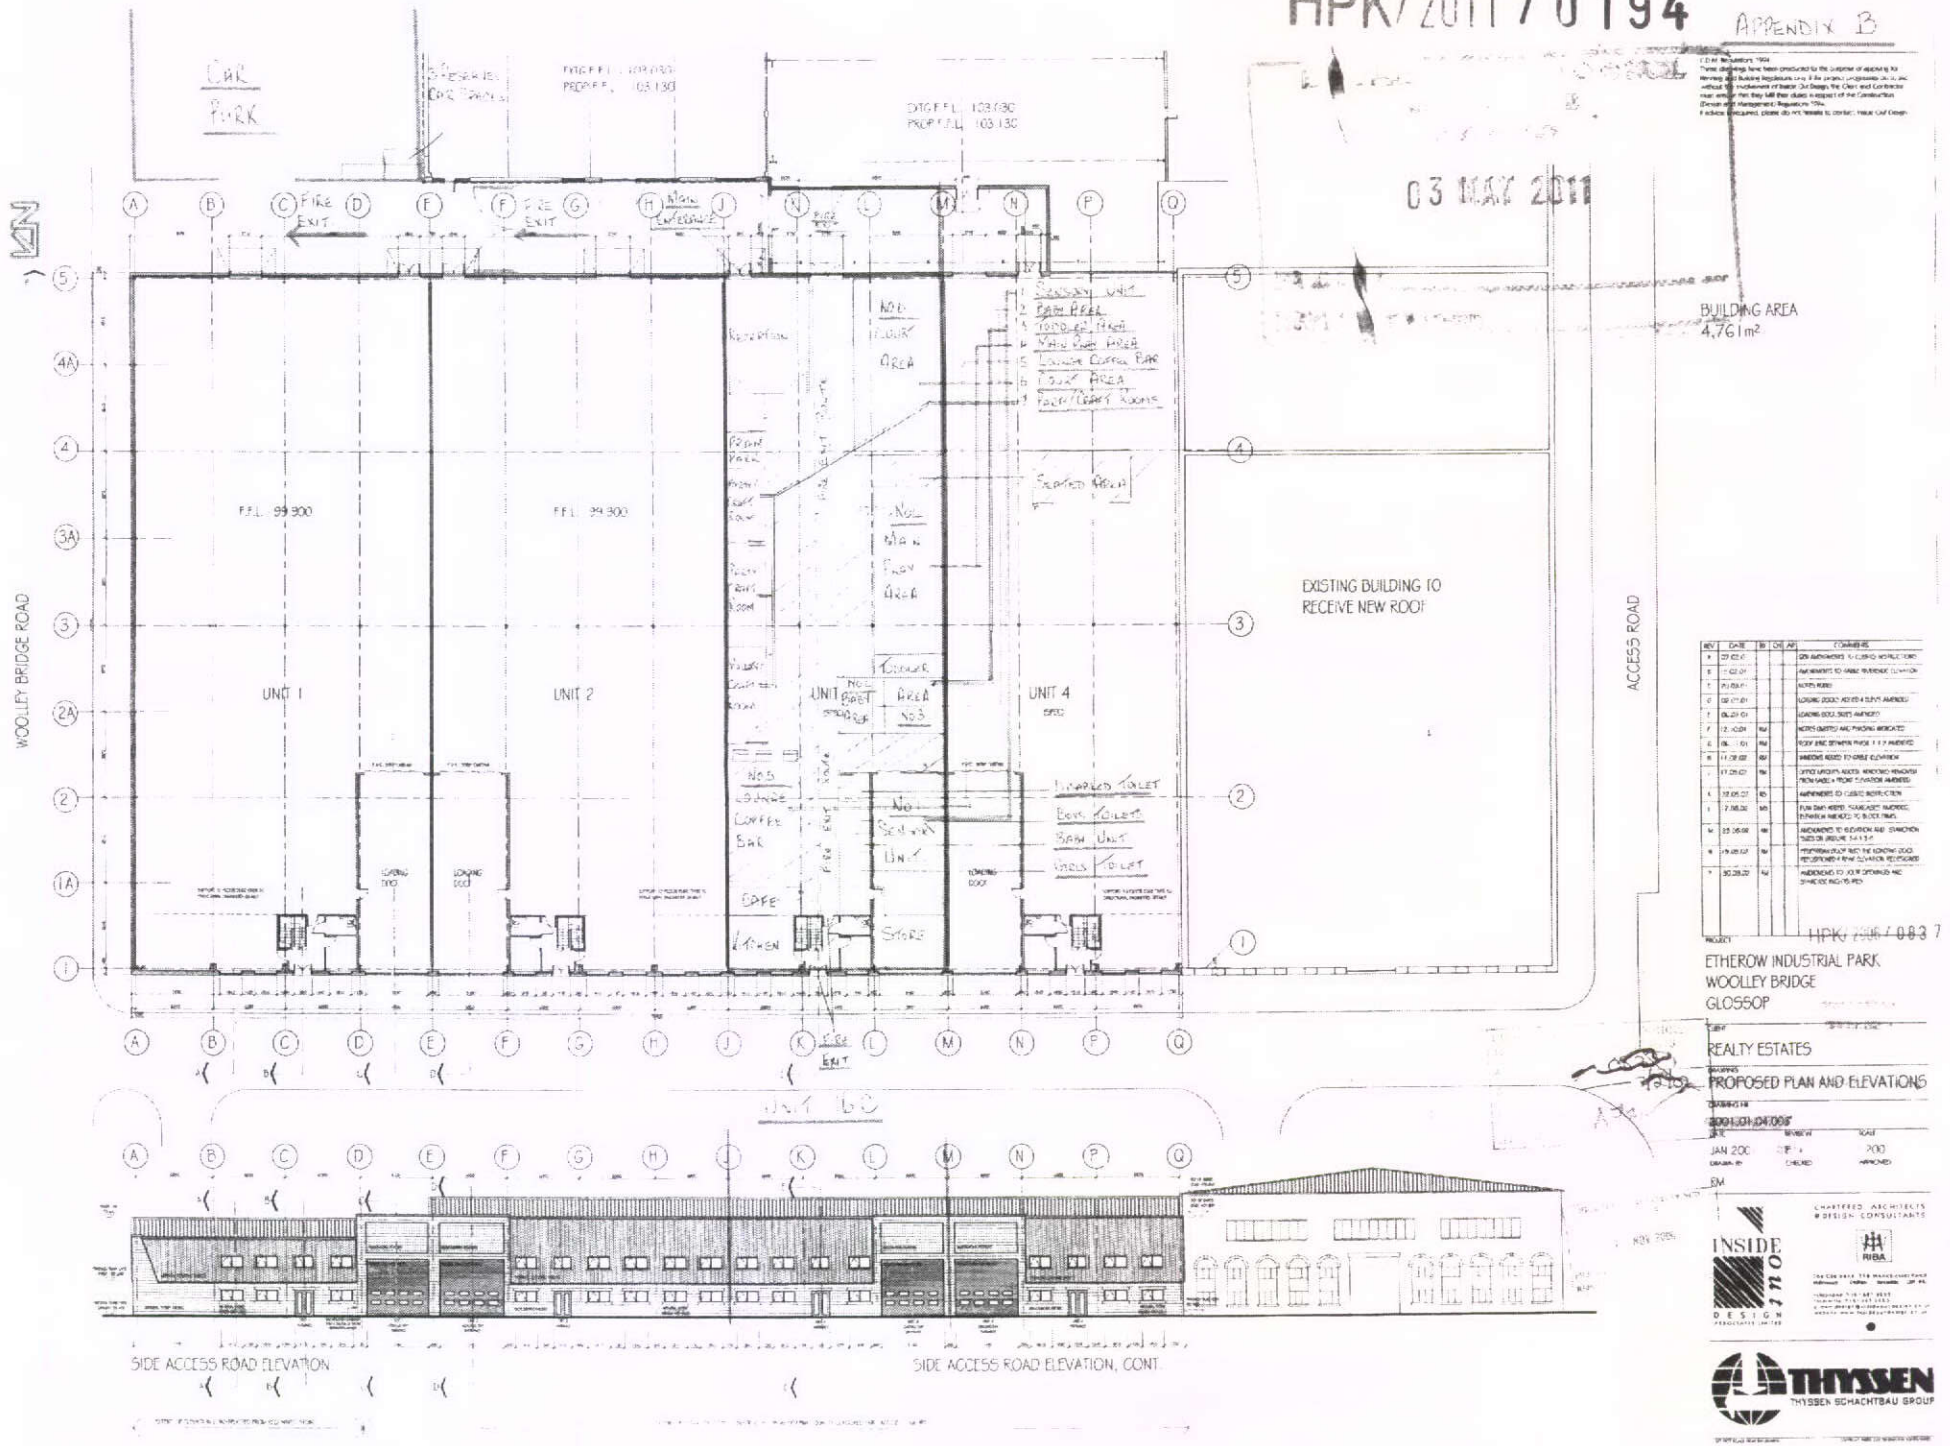

HPK/2006/0837

ETHEROW INDUSTRIAL PARK
WOOLLEY BRIDGE
GLOSSOP

REALTY ESTATES

PROPOSED PLAN AND ELEVATIONS

JAN 200 — 200

INSIDE DESIGN

CHARTERED ARCHITECTS & DESIGN CONSULTANTS

RIBA

THYSSEN SCHACHTBAU GROUP