
ORIGINAL

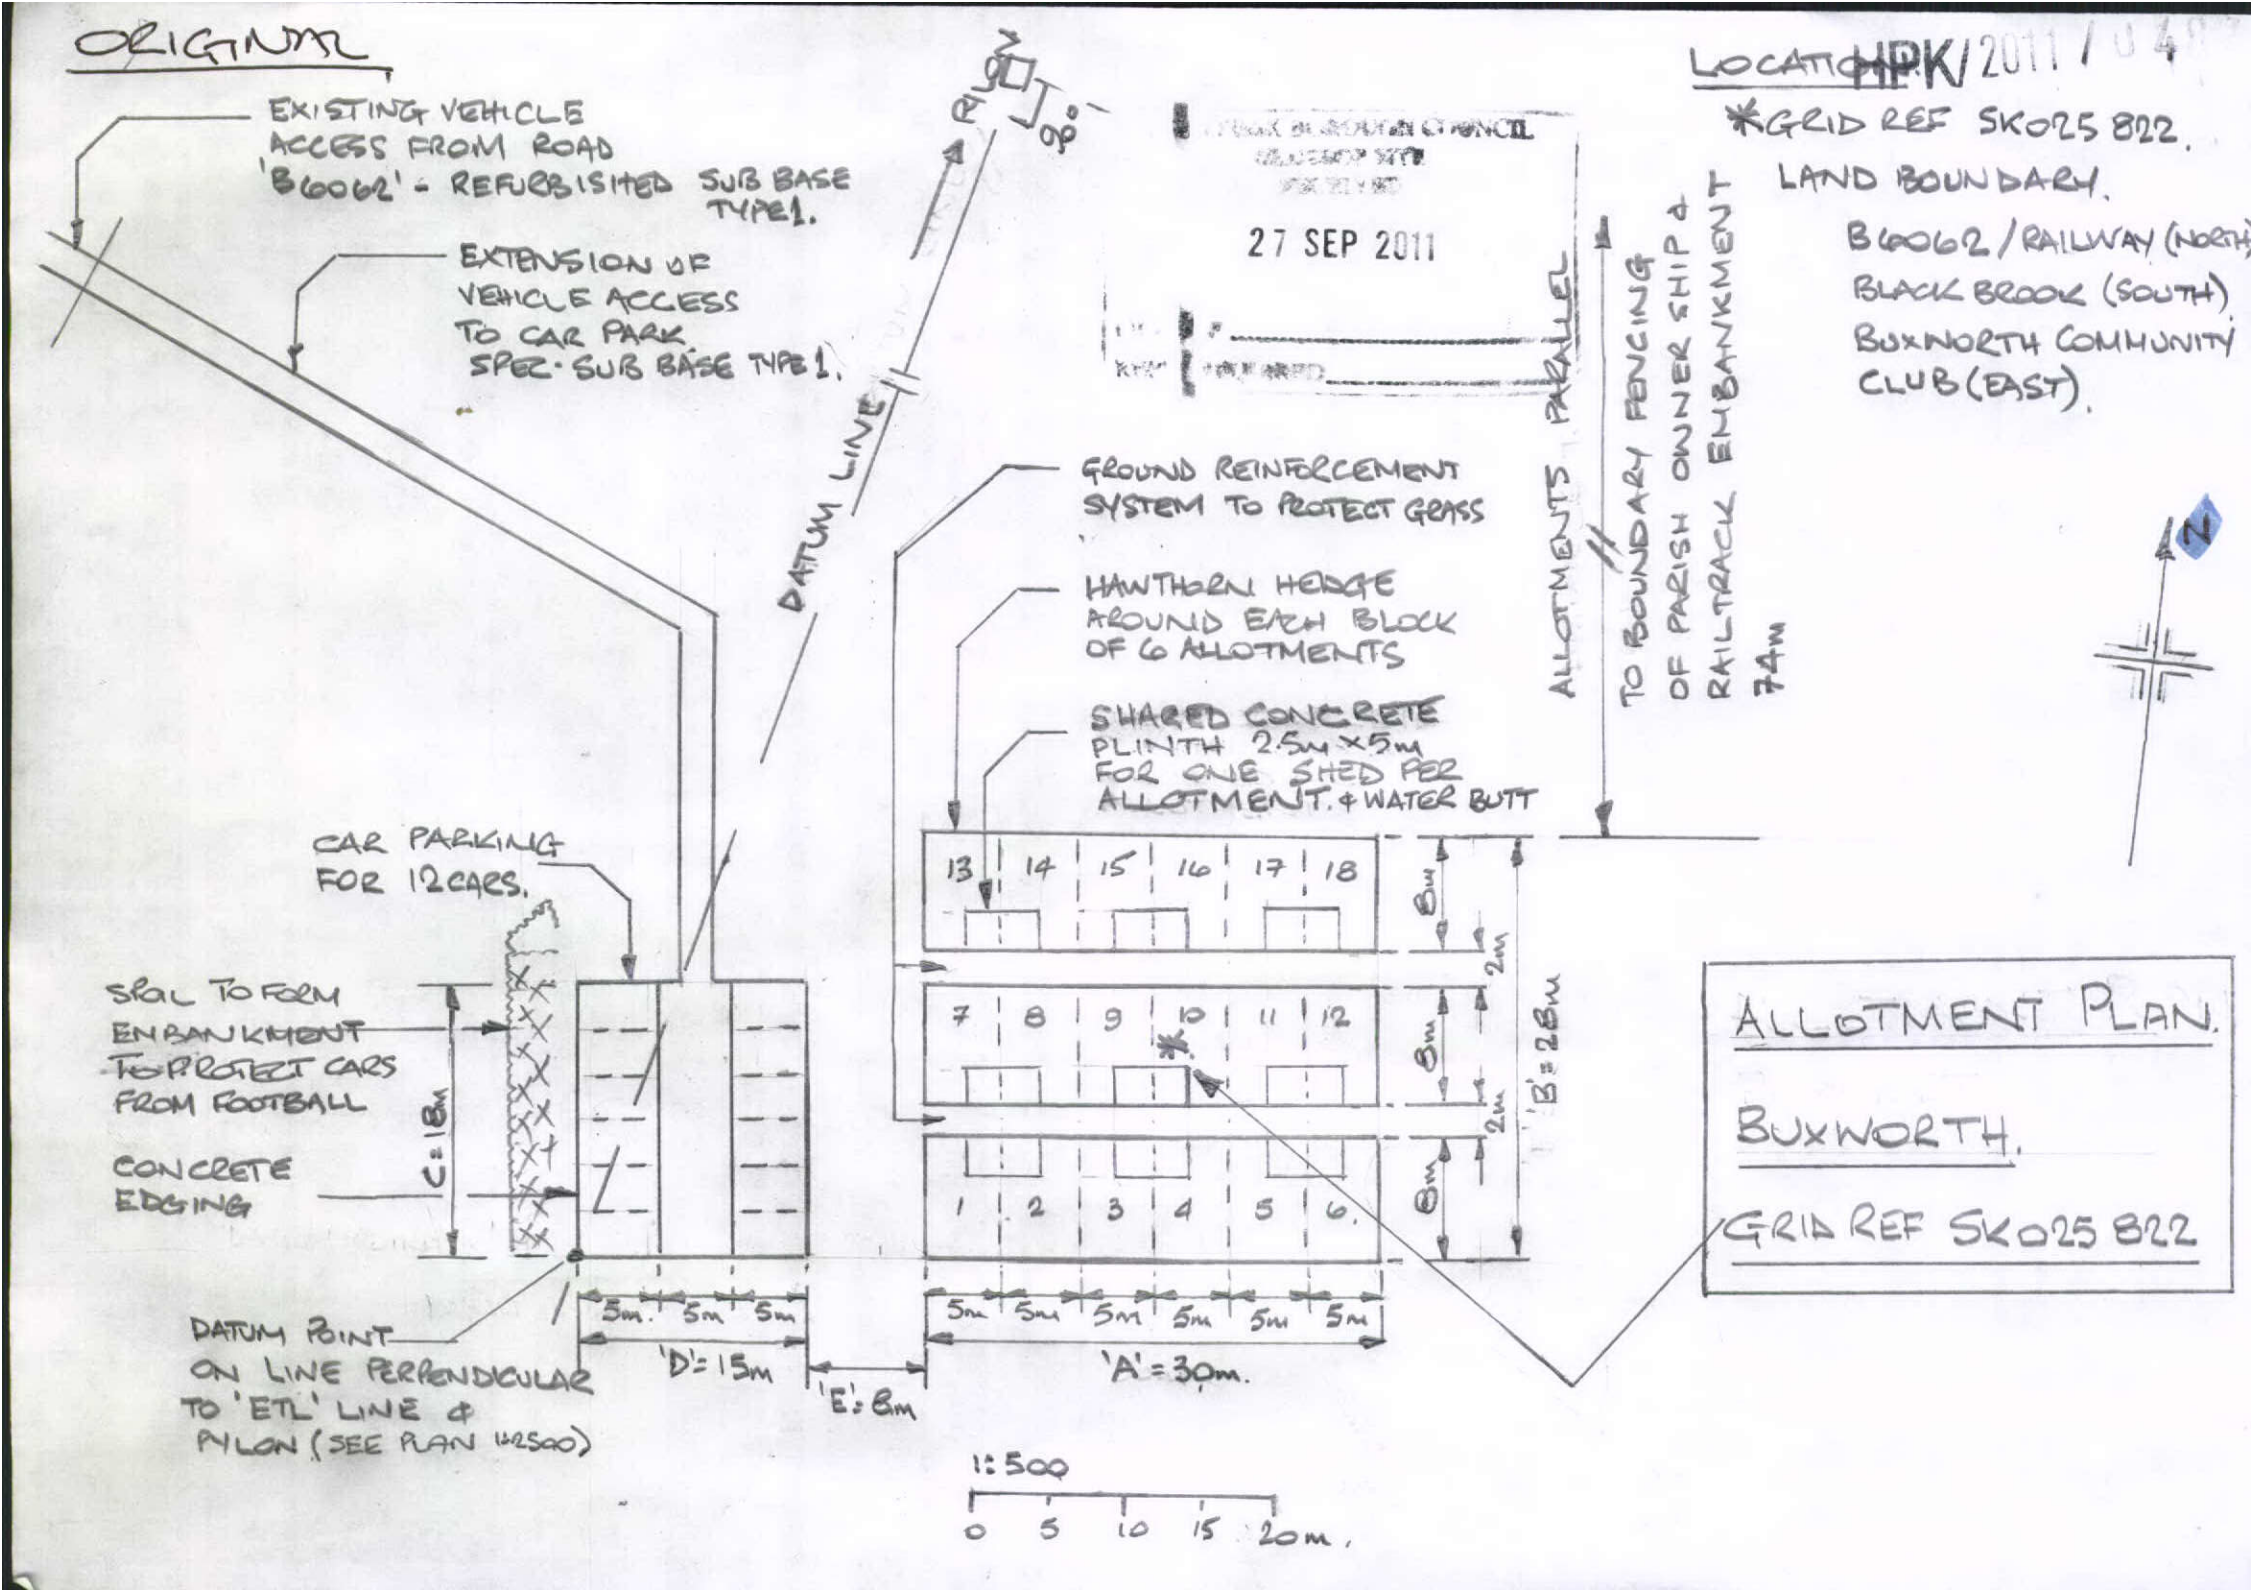

ALLOTMENT PLAN.

BUXWORTH.

GRID REF SK025 822