archer architects
Copyright Archer Architects. All dimensions to be verified on site.

QM S ISO 9001 REGISTERED FIRM

Symbol Key

5m HIGH LIGHTING COLUMN AND LUMINAIRE

Line of Proposed Extension

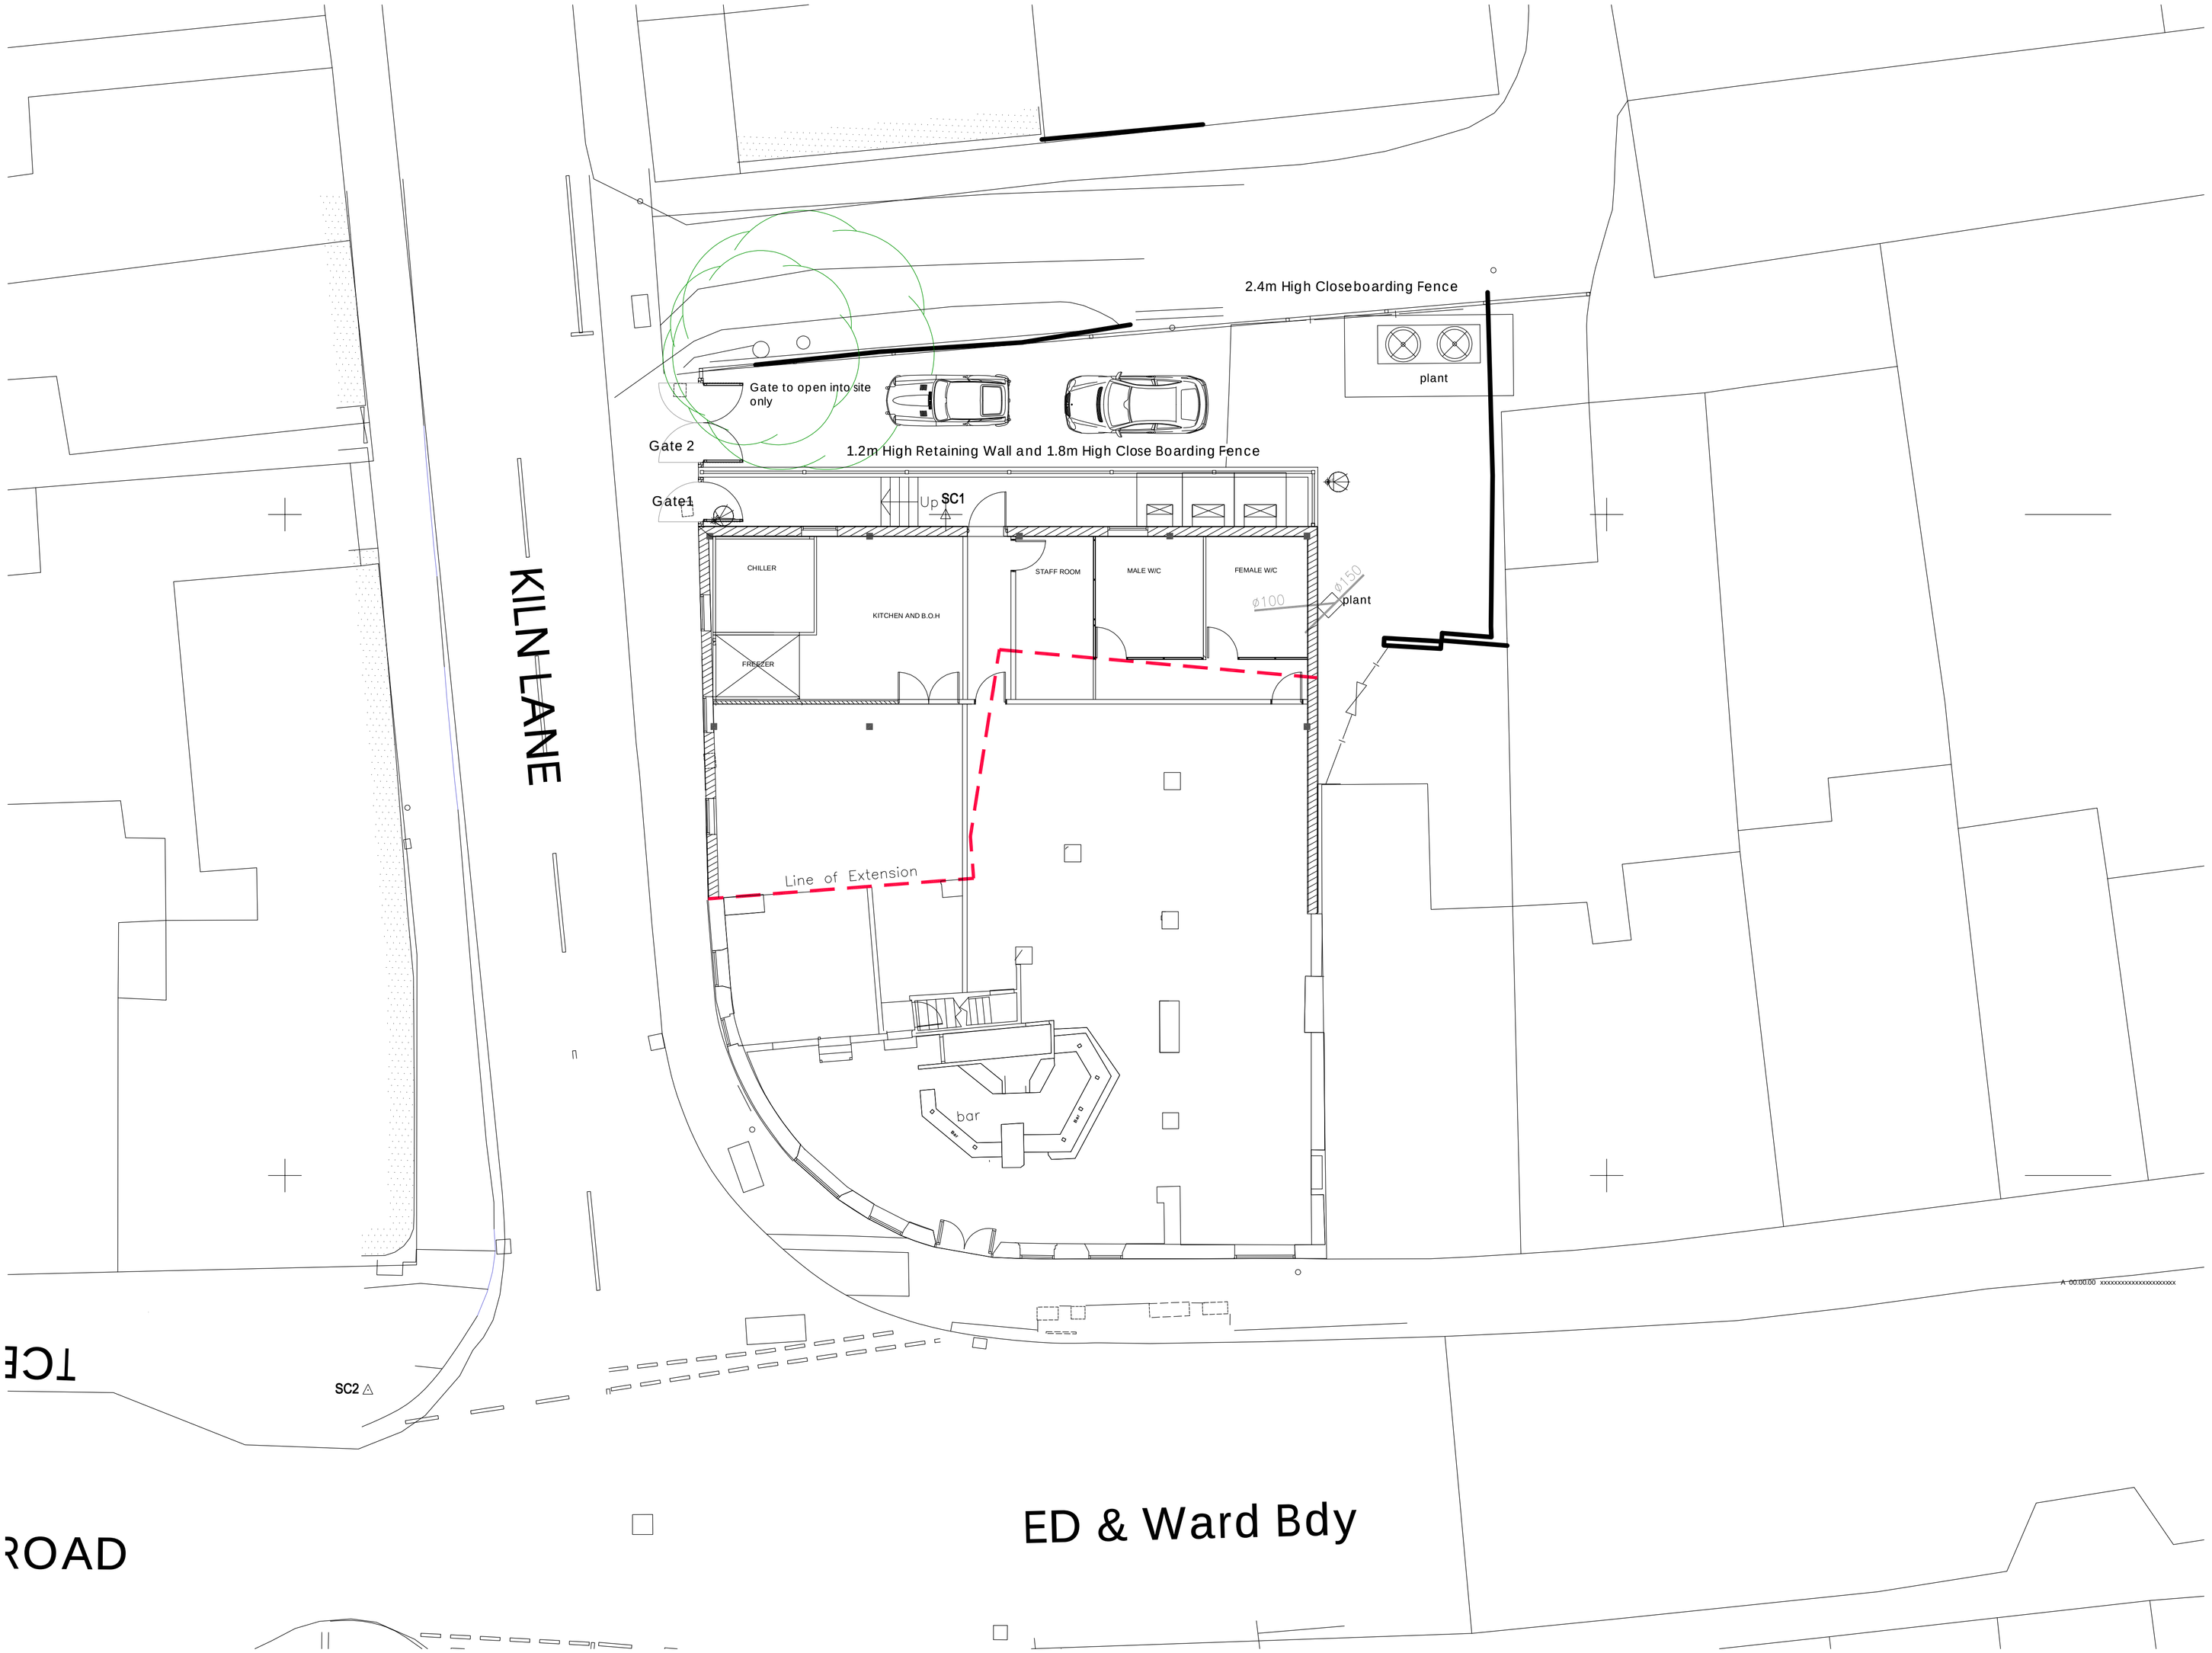

1:100 SCALE PROPOSED BUILDING PLAN

For PLANNING Purposes

Revision:

AA AA

archer architects
Office 7, Gateway 1000
Arlington Business Park
Whittle Way
Stevenage
Hertfordshire
SG1 2FP
t: 01438 749400
f: 01438 749591
e: arc@archerarchitects.co.uk
www.archerarchitects.co.uk

Client:
ASHBOURNE ESTATES

Project:
MARSONS ARMS, 87 STATION RD, HADFIELD, SK13 1DL

Drawing Title:
PROPOSED BUILDING PLAN
PLANNING APPLICATION

Scale:	Date:	Drawn:	Checked:
1:100@A1	13.10.11	jsa	--

Project No:	Drawing No:	Revision:
4186	(P)113	--