
HPK/2011/0576

Sheet 2.

COUNCIL
30 DEC 2011

Existing First Floor Plan.

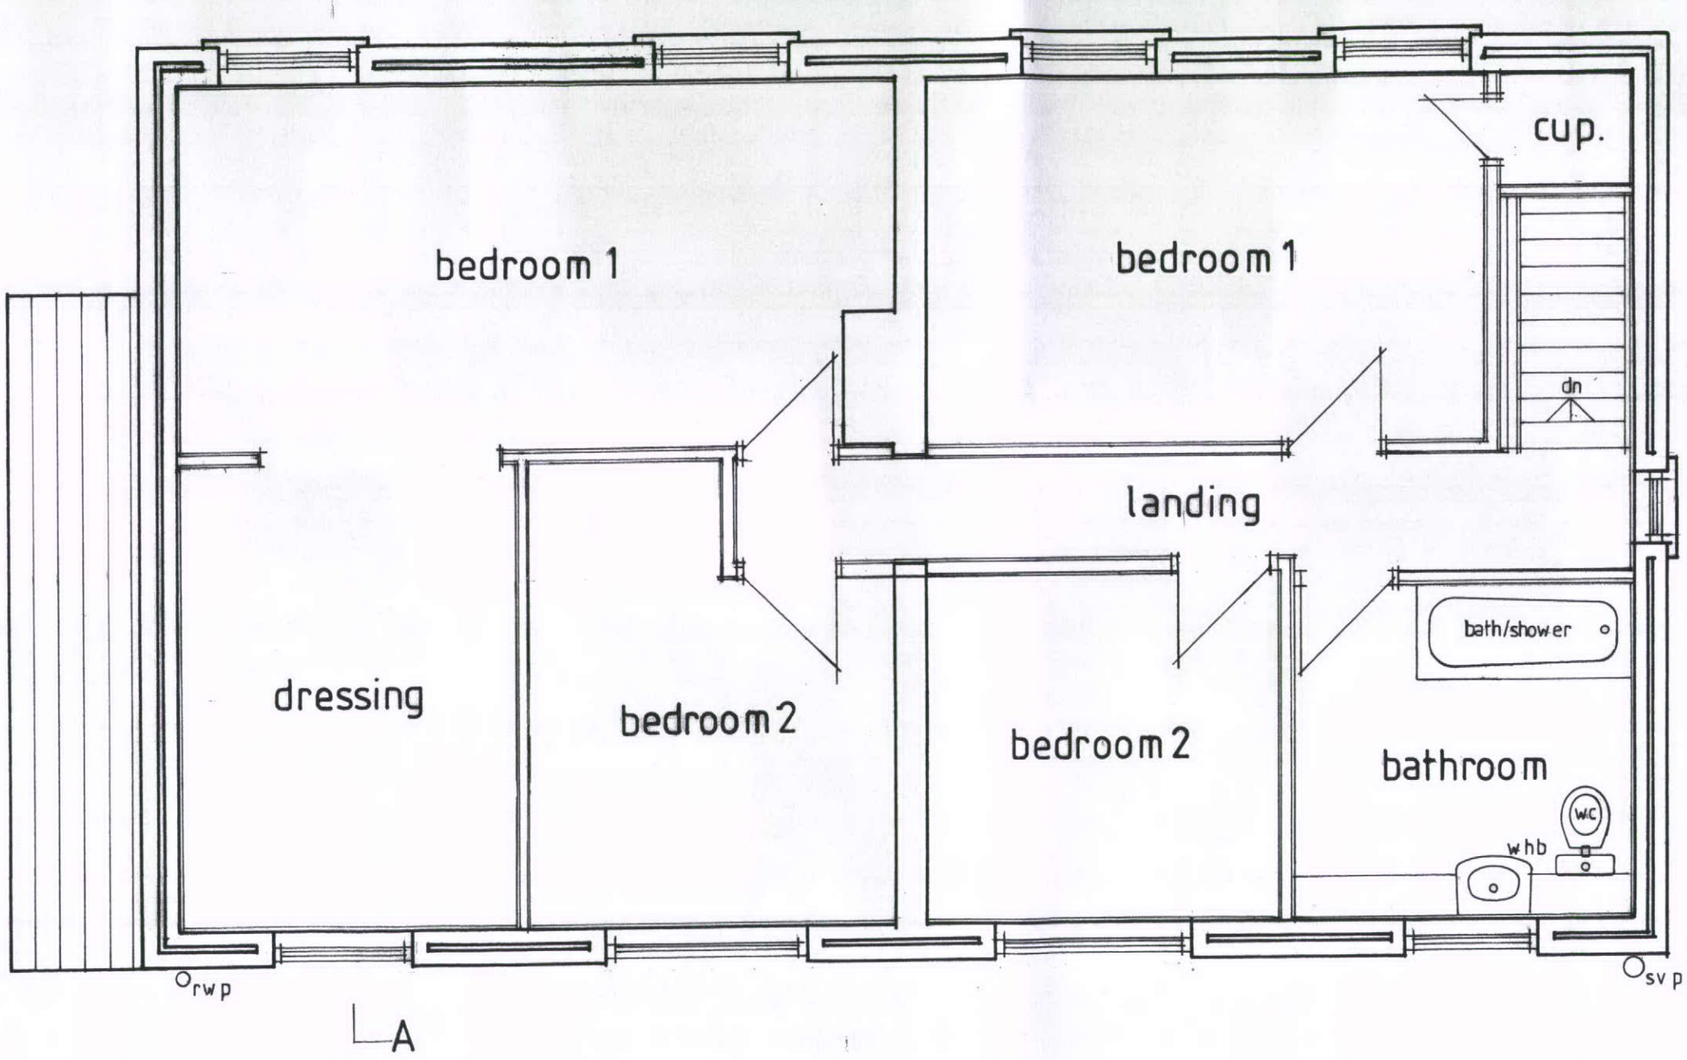

ndary

boundary

line of patio