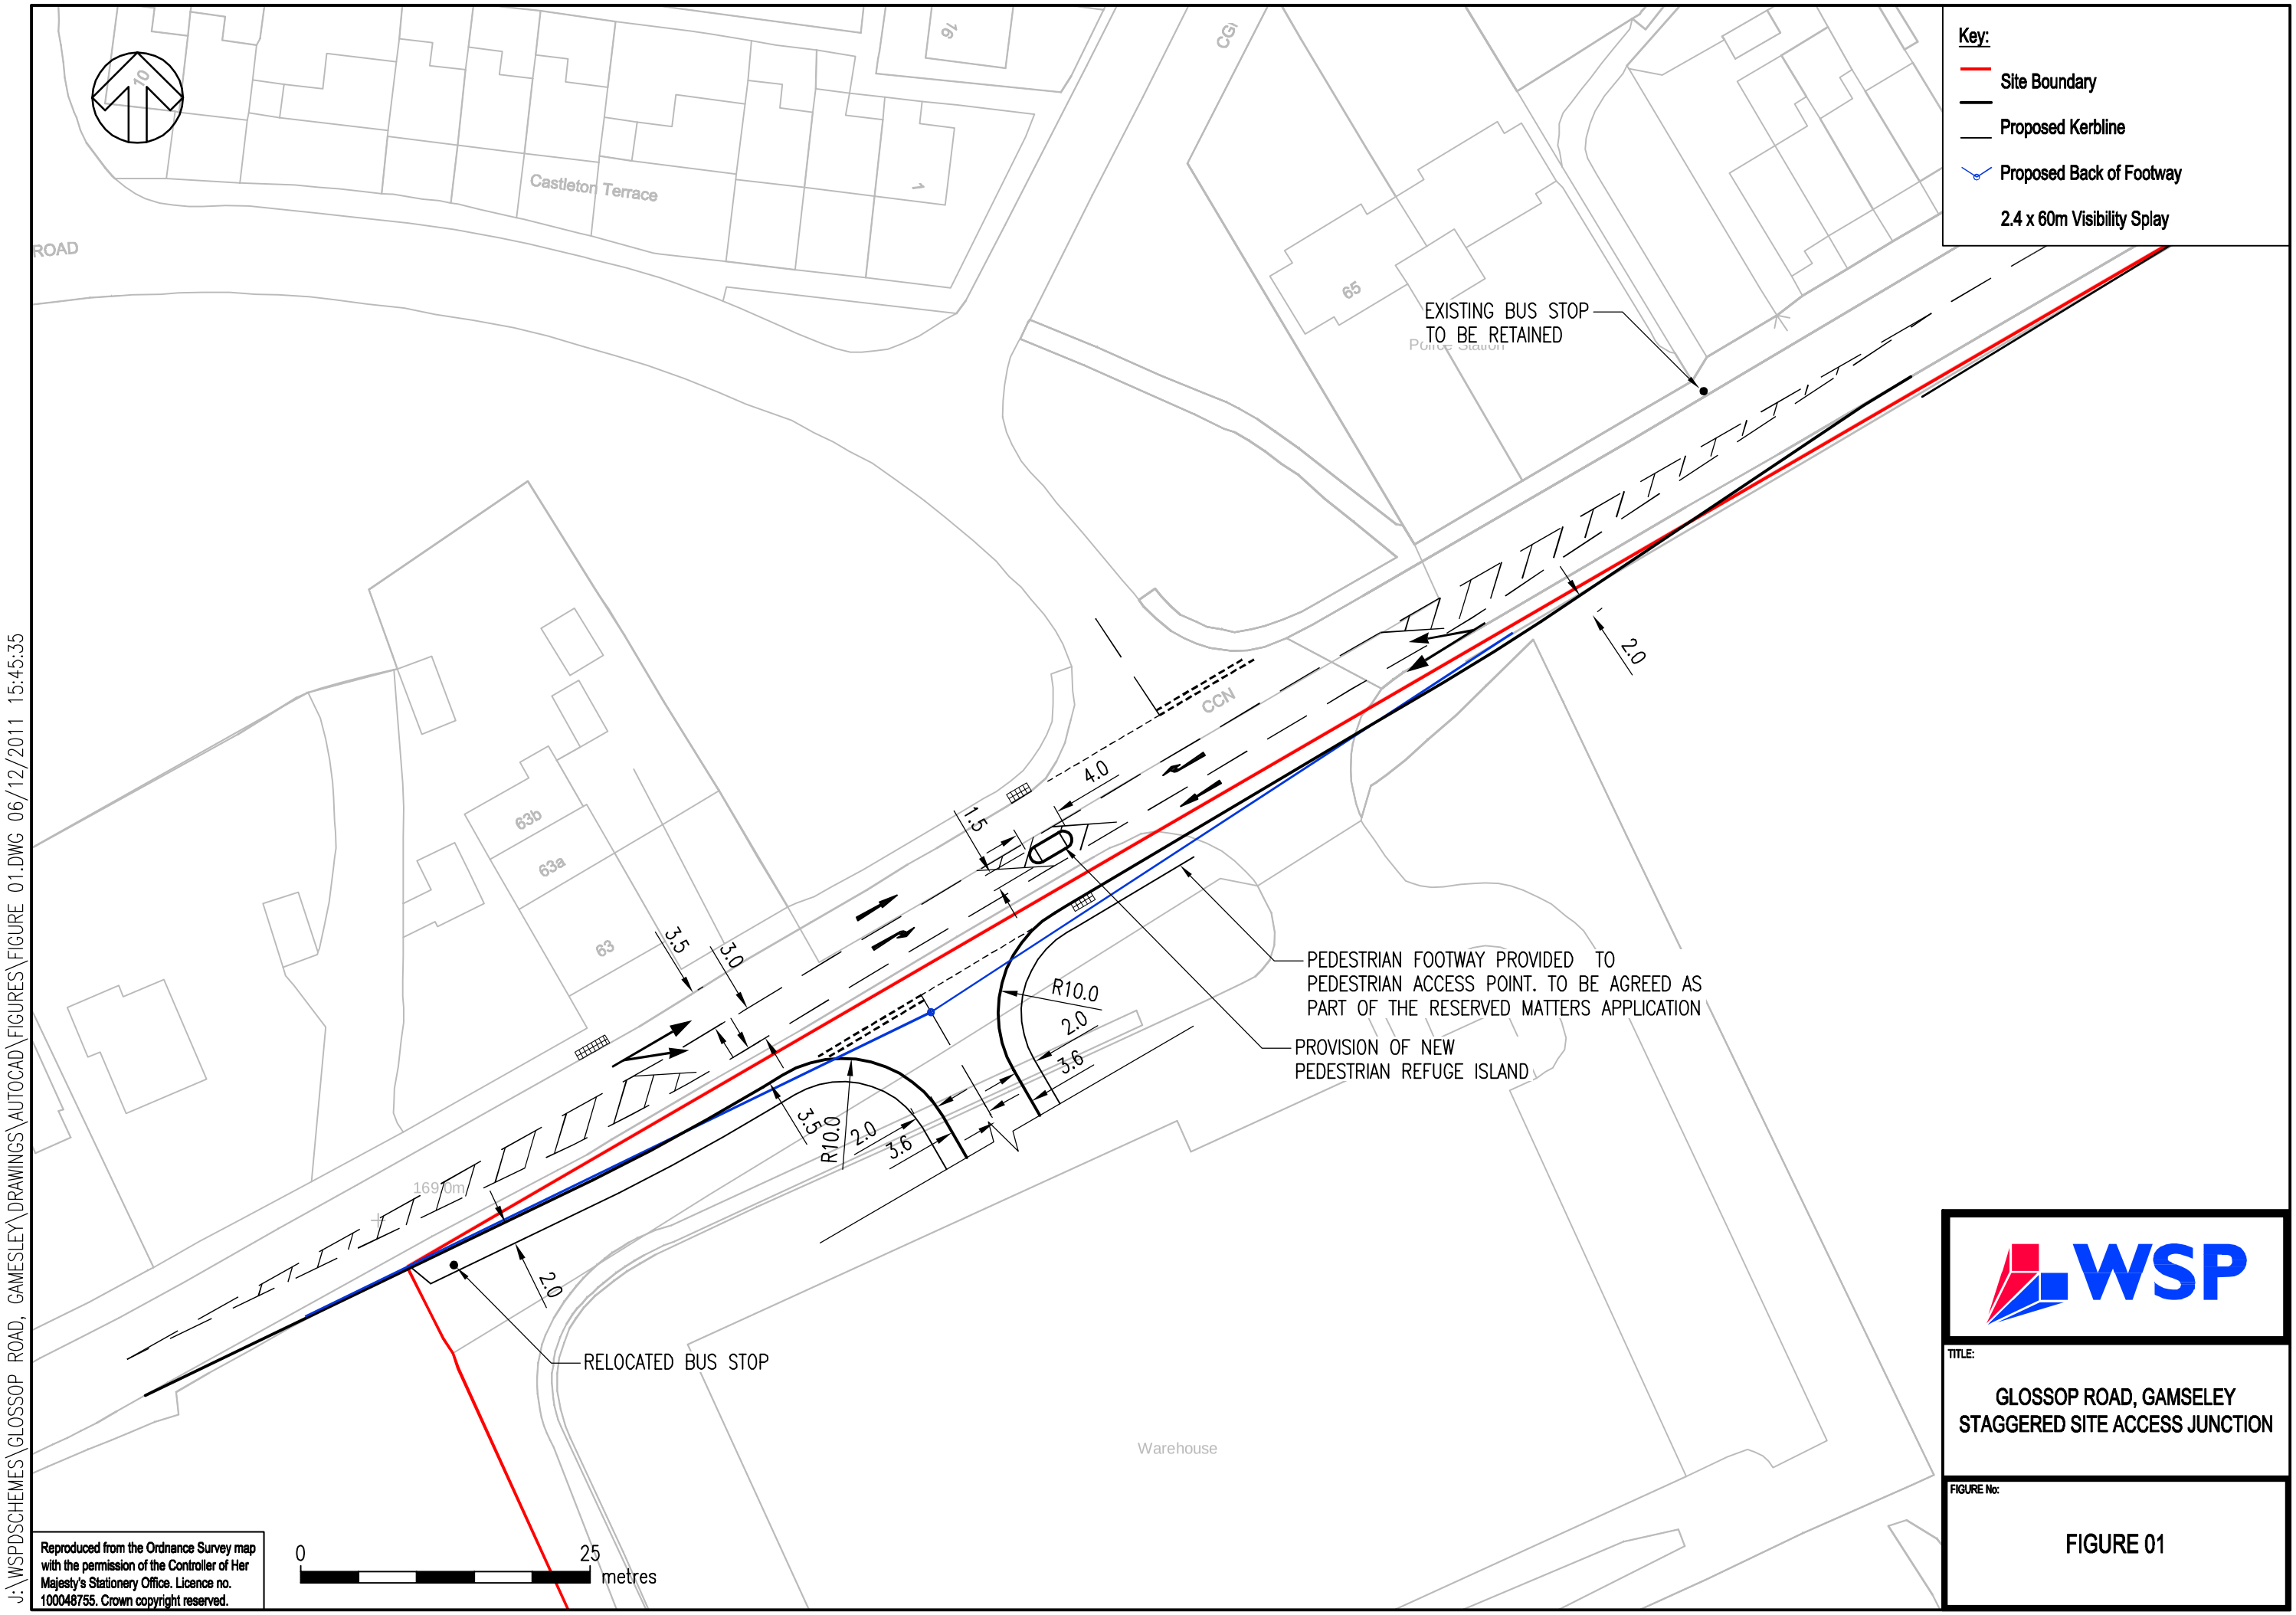


Reproduced from the Ordnance Survey map with the permission of the Controller of Her Majesty's Stationery Office. Licence no. 100048755. Crown copyright reserved.

WSP

TITLE:

GLOSSOP ROAD, GAMSELEY
STAGGERED SITE ACCESS JUNCTION

FIGURE No:

FIGURE 01

J:\WSPDSCHEMES\GLOSSOP ROAD, GAMESLEY\DRAWINGS\AUTOCAD\FIGURES\FIGURE 01.DWG 06/12/2011 15:45:35