HPK/2012/0049

RECEIVED
30 JAN 2012

Tree Description & Classification in Accordance with BS5837:2005 Table 1

T1 Multi trunk low quality Sycamore (Acer pseudoplatanus) with a main trunk formed by two entwined trunks upto 1.7m which then split into five trunks. The main trunk is oval approximately 350x300mm upto 1.7m which the splits into 5 subsidiary trunks 200mm - 260mm. The tree has a spread of 5m and is 13m high. Table 1 Class C
THIS TREE TO BE REMOVED

T2 Sycamore (Acer pseudoplatanus) with trunk dia. 340mm, spread 4m and height 11m. This tree is overshadowed by tree T3 with the crown offcentre to the trunk. A low quality tree, Table 1 Class C.

T3 This tree is not within the site but in close proximity. Sycamore (Acer pseudoplatanus) with trunk dia. 340mm spread 4m and height 13m, low quality. Table 1 Class C.

T4 Sycamore (Acer pseudoplatanus) with trunk dia. 340mm spread 5m and height 11m. The crown is offcentre to the trunk. A low quality tree, Table 1 Class C.

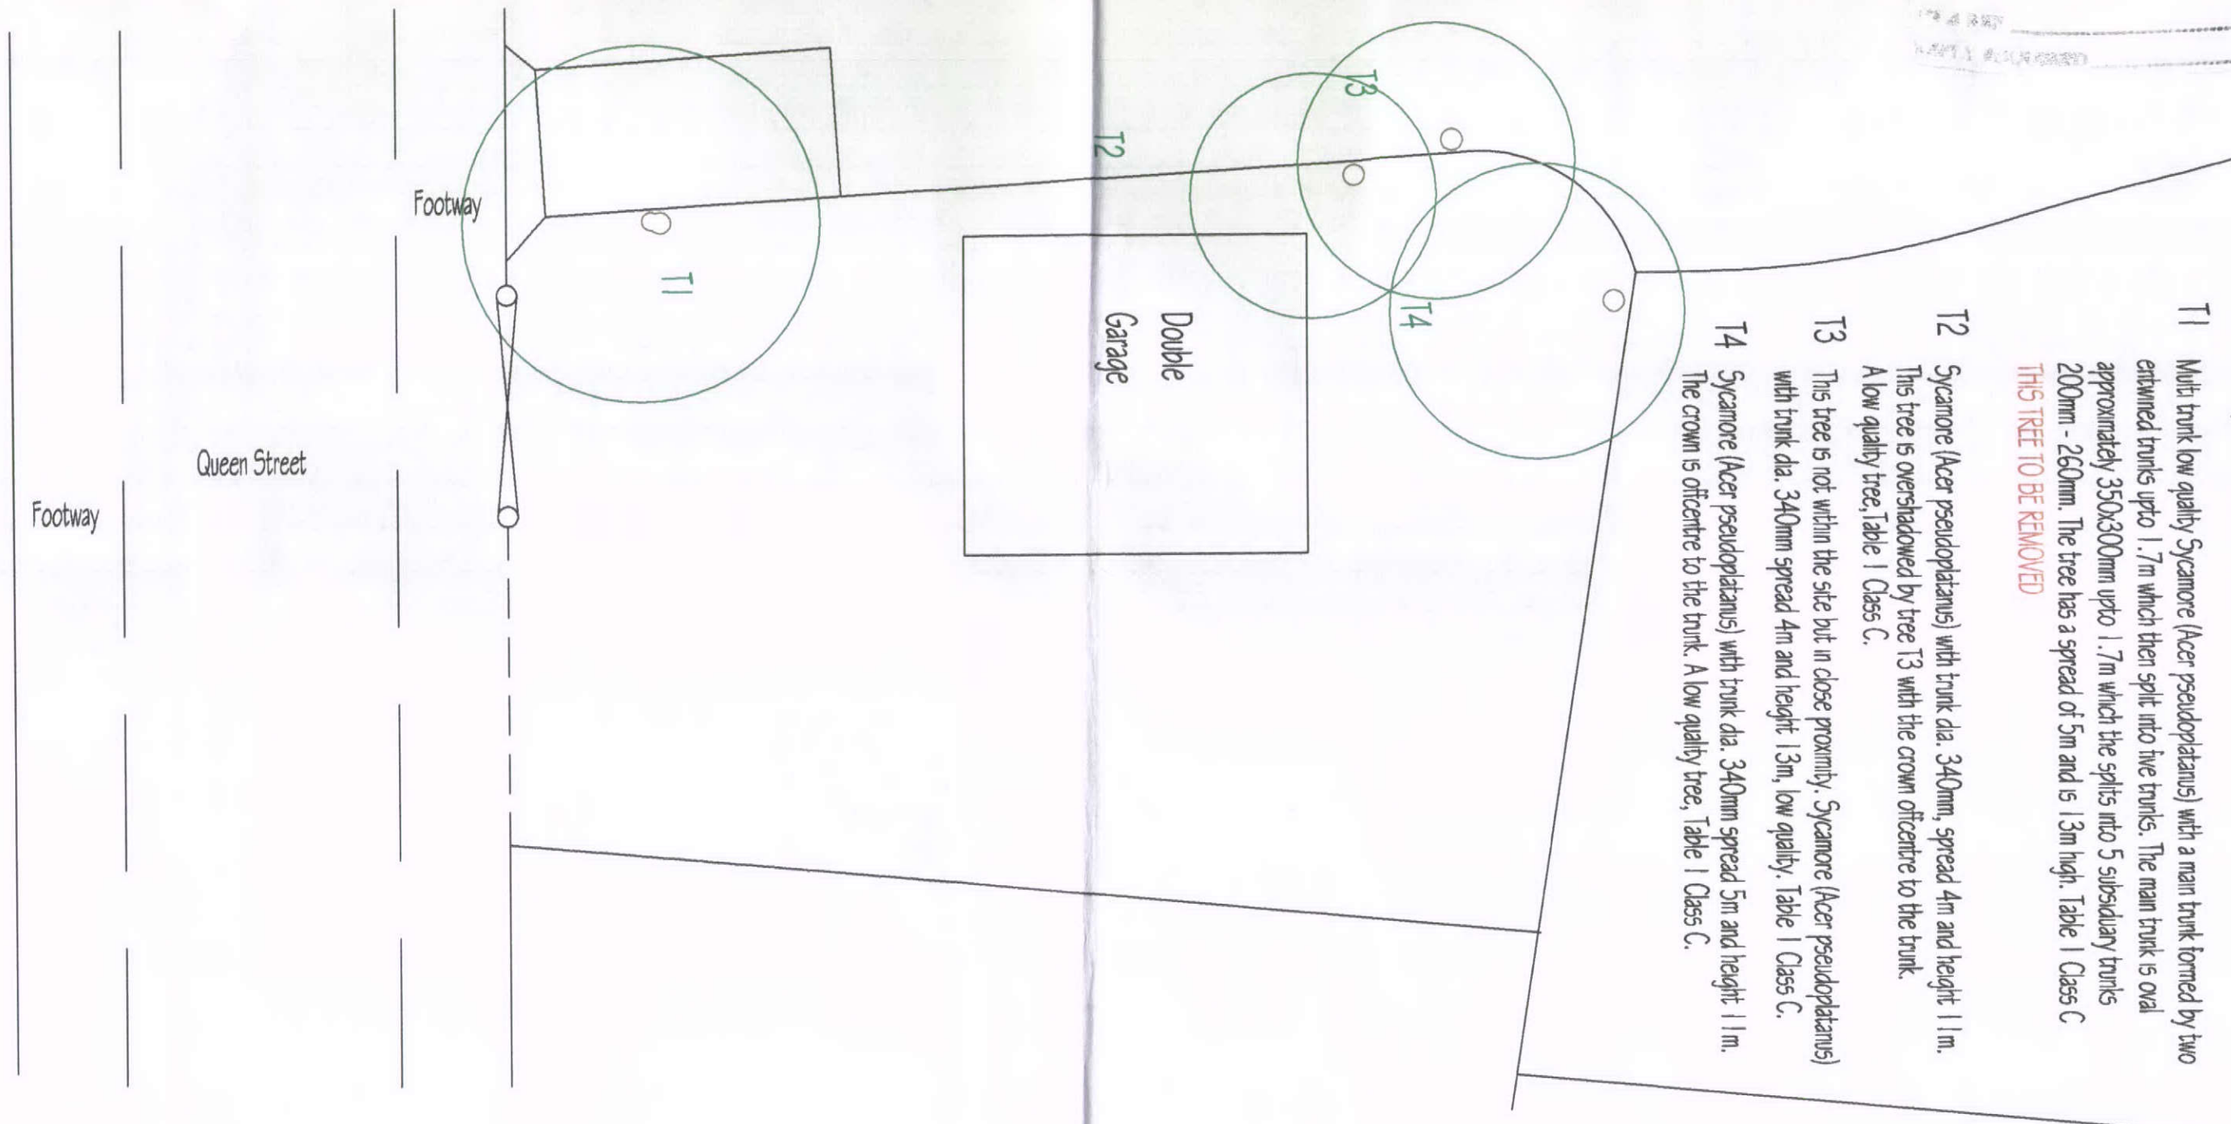

Proposed New House at Land on Land Near 60 Queen Street Glossop	BLOCK PLAN	Scale 1/100 Drg.No. 0511/1/3A	EXISTING