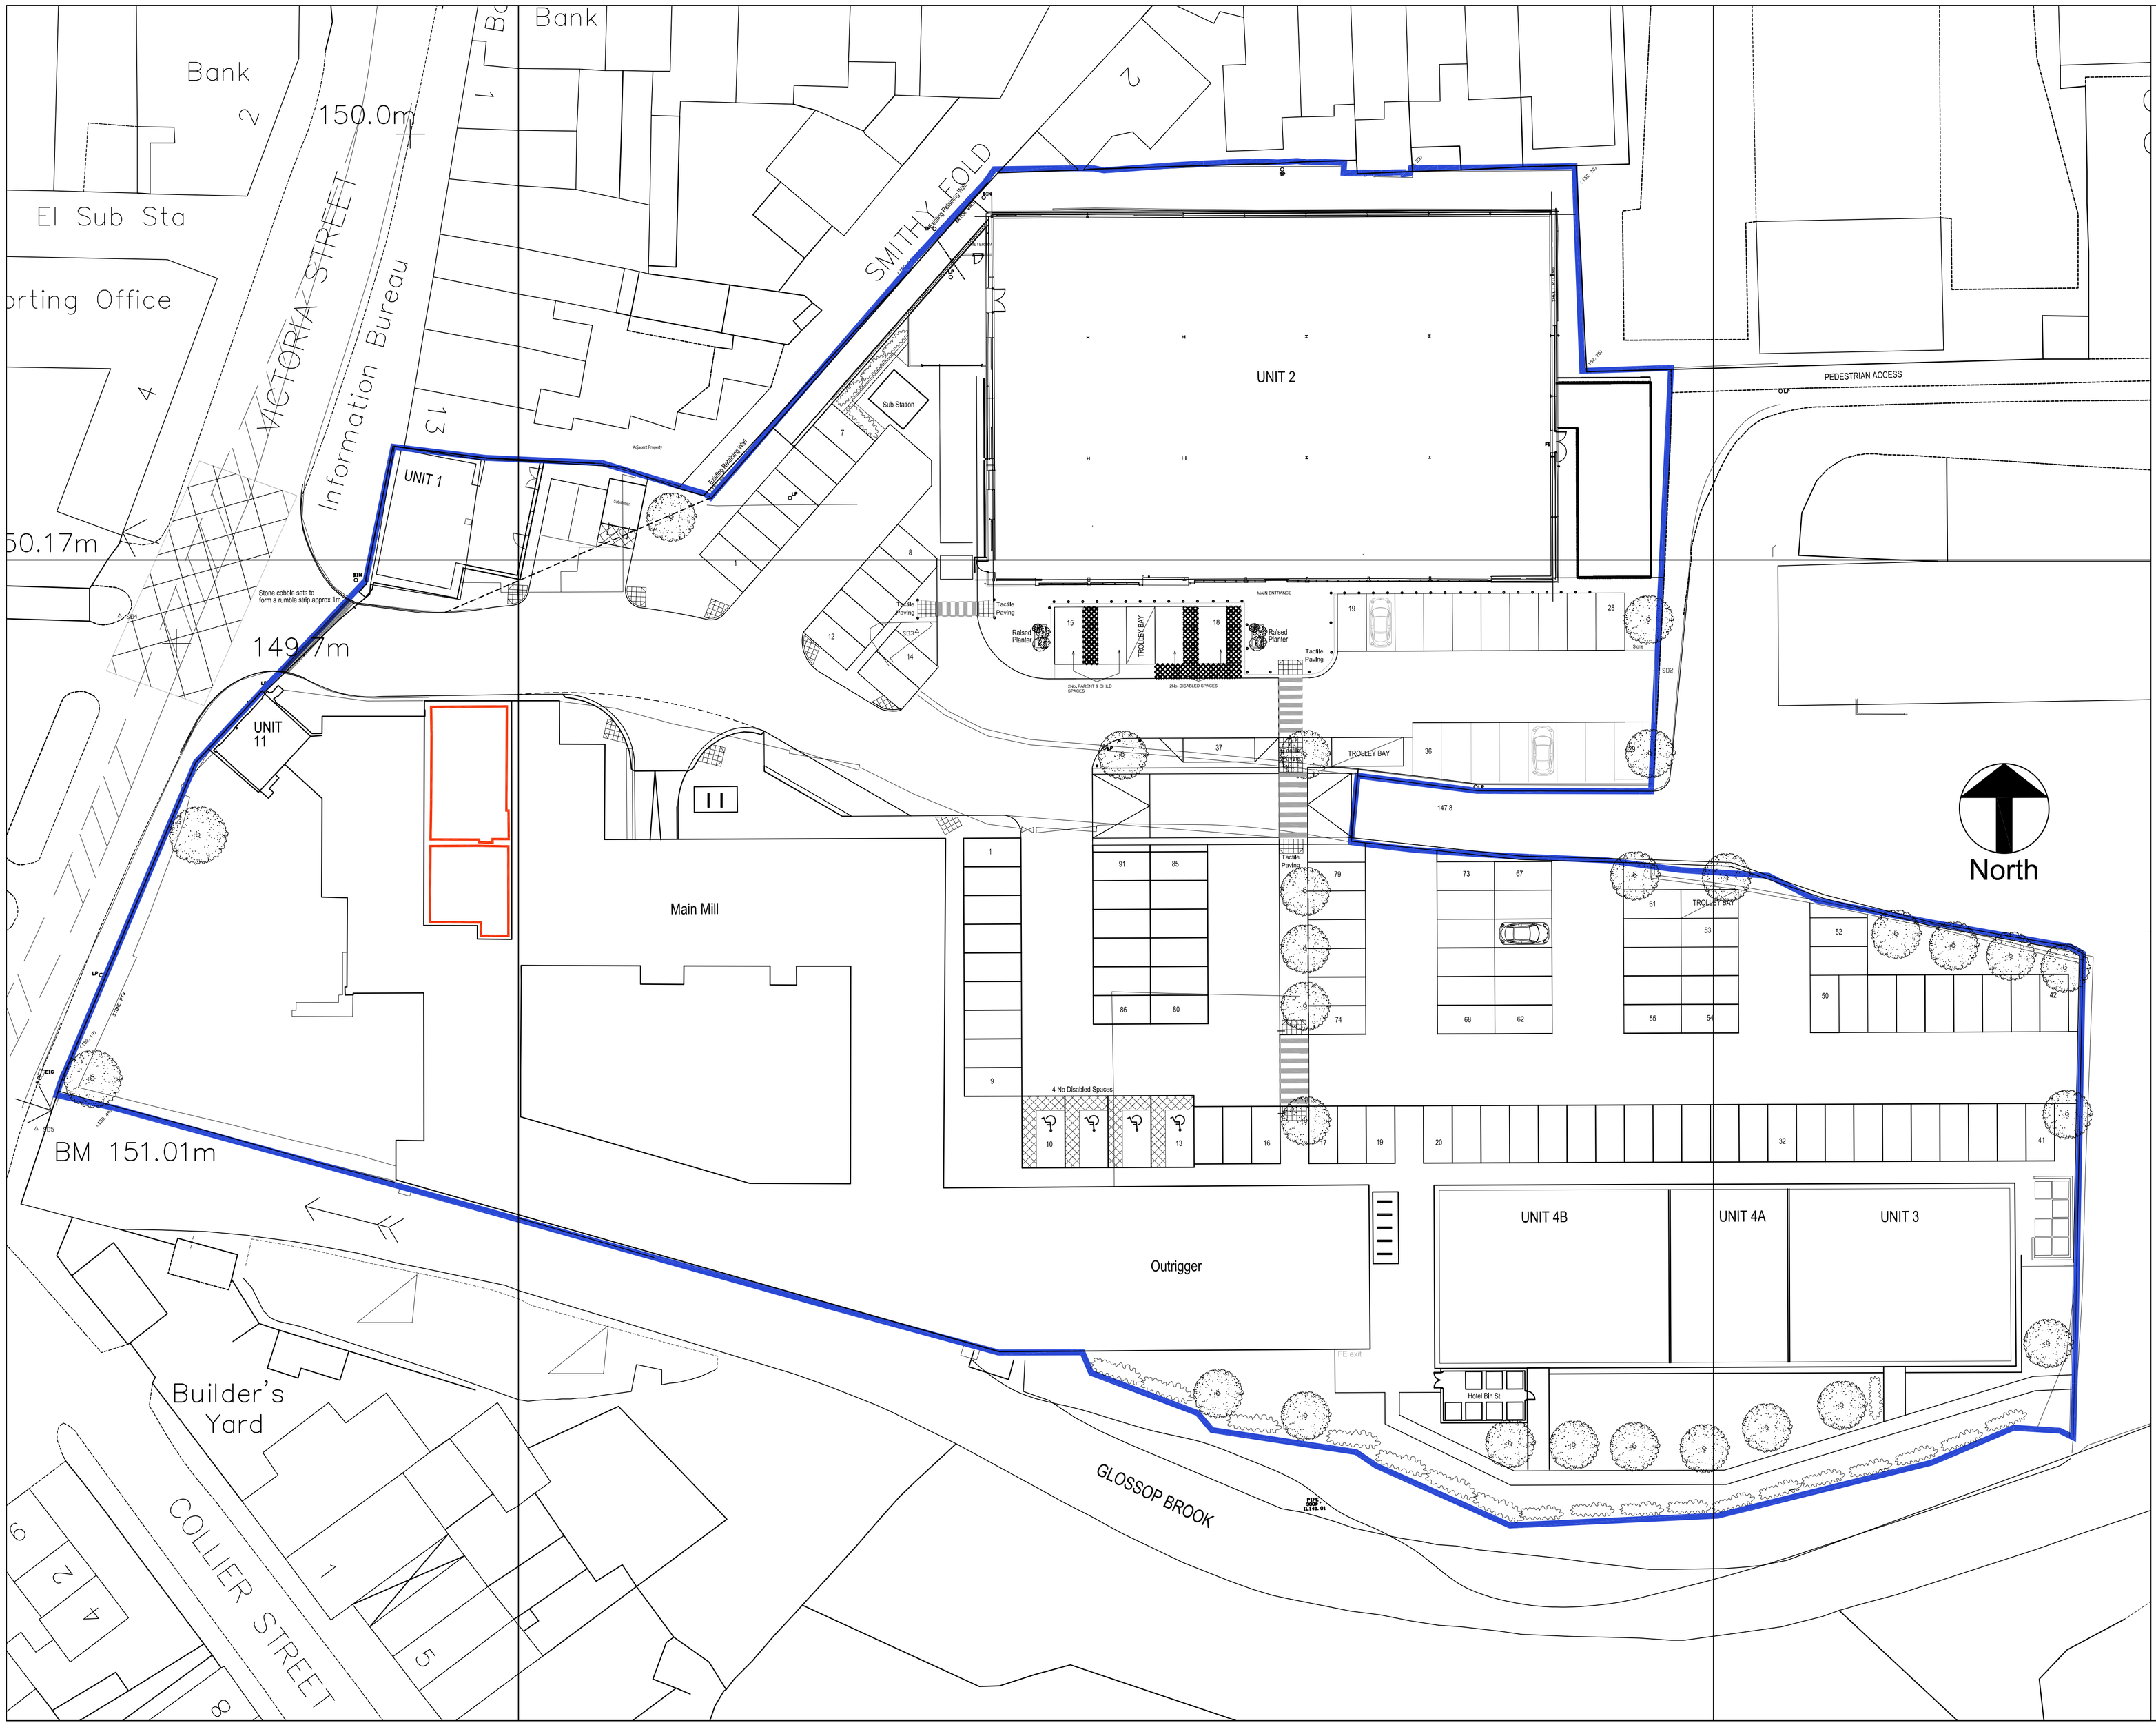

NOTES
The Contractor is to check all dimensions and conditions on site before commencing. Do not scale from this drawing.
This drawing remains the copyright of POZZONI LLP.

SCALE BARS - TO BE USED ONLY AS GUIDANCE

1:100	mm	1000	2000	3000	4000	5000	6000	7000
1:200	mm	2000	4000	6000	8000	10000	12000	14000
1:500	M	5	15	25	35			
1:1250	M	10	30	50	70	90		

KEYPLAN

Site Boundary

PLANNING

Rev	Description	By	Date

Client
Peveril Securities Ltd

Job
Howard Town Mill, Victoria Street, Glossop, Derbyshire

Drawing
Context Plan
Apartments 8A,8B,27A & 27B

- ☐ Feasibility
- ■ Design
- ☐ Tender
- ☐ Contract
- ☐ Construction
- ☐ As Built

Scale	As indicated	@ A1
Model		
Sheet	SPM	
Checked		
Issue Date	09/02/12	Rev
Drg. No.	P2952 - 14110	-

POZZONI

T 0161 928 7848
F 0161 926 9428
E architects@pozzoni.co.uk
2 Woodville Road
Altrincham
WA14 2FH