HPK/2012/0187

27 MAR 2012

Side elevation beyond sign B to be removed & made good by others

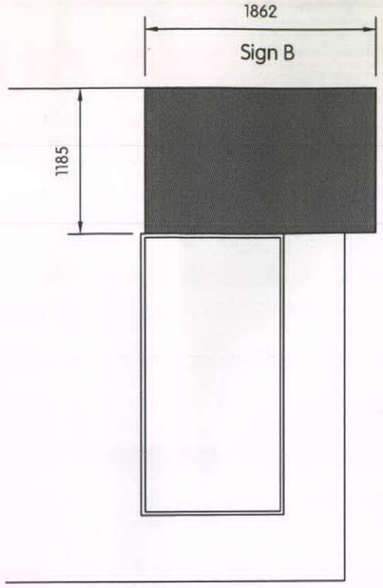

Elevation 1
Scale 1:50

Scope contractors to provide a flush fascia background for BOTH elevations to dimensions shown

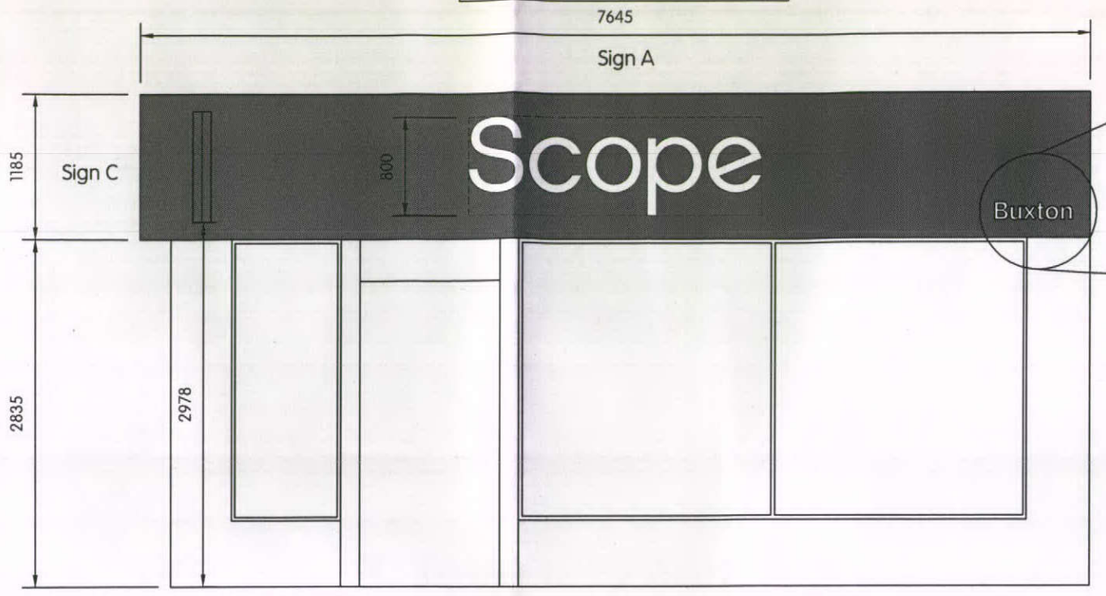

Elevation 1
Scale 1:50

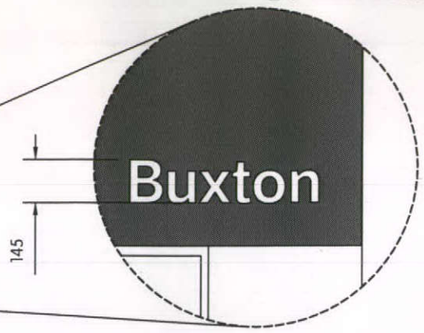

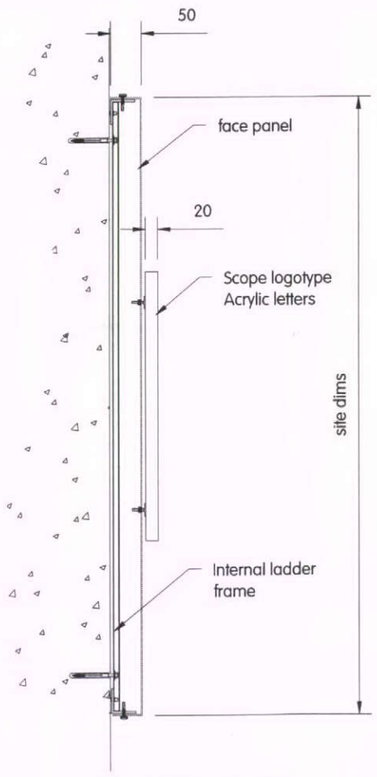

Fascia Section NTS

Fascia Specification:
The non-illuminated fascia is comprised of fabricated aluminium tray panels, length and height as shown with 50mm returns, all mounted on an extruded aluminium ladder frame that manufactured in individual sections up to 3 meters long.
Each section of ladder frame has horizontal rails of aluminium angle joined by vertical lenghts of top hat aluminium extrusion and is fastened to the building through the horizontal rails with suitable anchorages, typically screws and plugs. The panels are then mounted to the ladder frame and secure to it with screws.

Finish:
Fascia panels powder coated to match 'Scope purple' RAL 4008 60% Gloss.
'Scope Logotype' from 20mm 069 Dense White Acrylic, fixed to the face panel on 6mm stand-off spacers.

'Town name' to be applied White 5 year cast vinyl.
Type face to be Etica Semi-bold (-20 kerning).

Projector Specification:
The non-illuminated projector is manufactured from fabricated aluminium tray panels, mounted back to back on an internal aluminium fixing bracket. The bracket is fastened to the fascia/building through mounting plates using suitable anchorages, typically rawlbolts or similar. The panels are secured to the bracket with screws.

Finish:
Fascia panels powder coated to match 'Scope purple' RAL 4008 60% Gloss.
'Scope Logotype' from 10mm 069 Dense White Acrylic, fixed to the face panel on 6mm stand-off spacers.

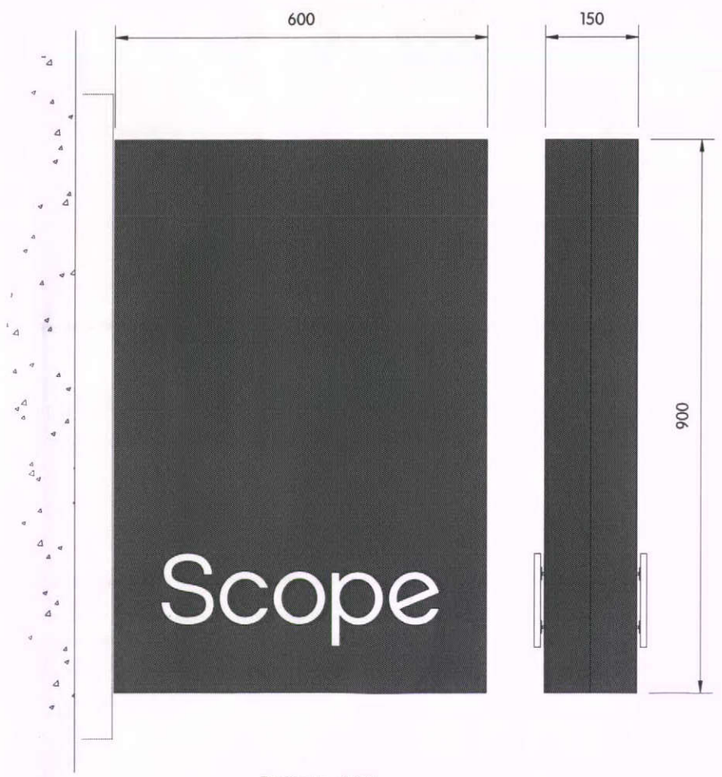

Projector 1:10

Revision:

Client:

Scope

Store Address: BUXTON
71 SPRING GARDENS
BUXTON
DERBYSHIRE
SK17 6BJ

Works Order no: 112949

Dwg Name: Store Name

Dwg No: 1/2

Dwg Scale: AS SHOWN_@_A3

Date: 22/03/12 Revision:

Issued for: Client Approval

Drawn: GH Checked:

delivering branded environments™ futurama

Olympia House
Lockwood Court
Middleton Grove
Leeds
LS11 5TY
United Kingdom

Telephone:
0113 270 5595
Facsimile:
0113 277 1143
E-mail:
postbox@futurama.ltd.uk