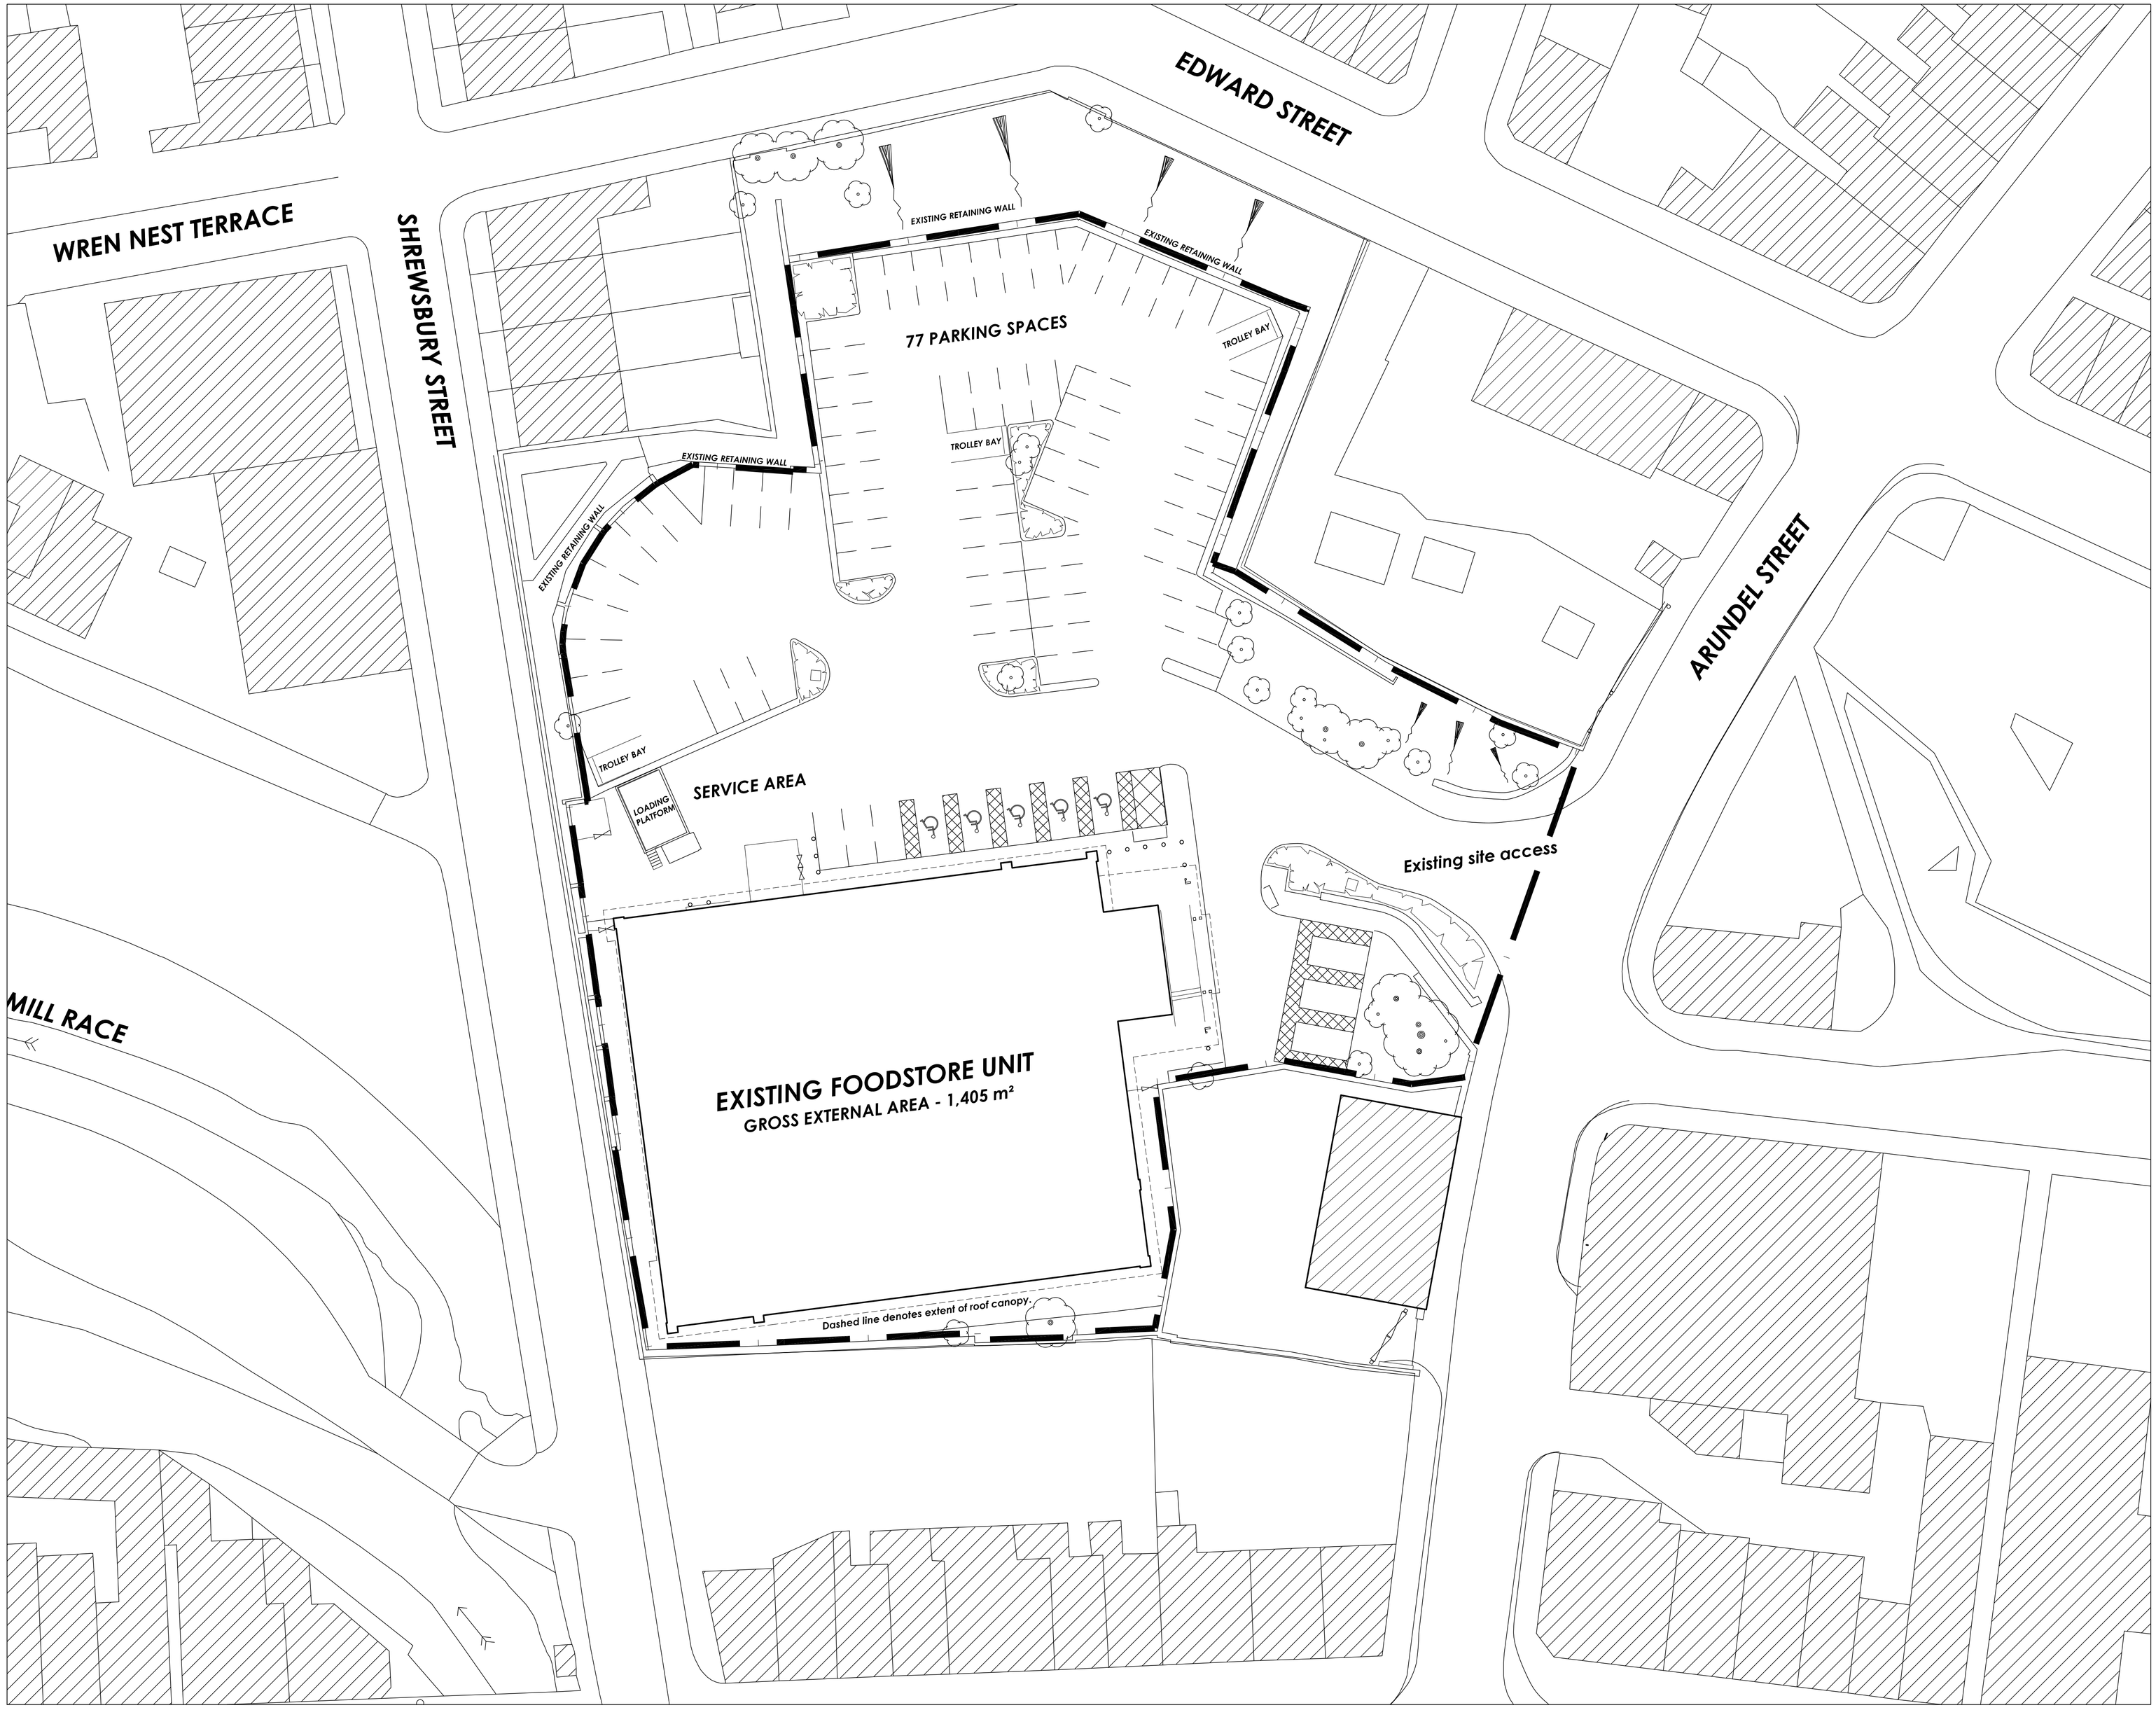


ARCHITECTS

This drawing is copyright and may not be reproduced in whole or part without written authority
Do not scale off this drawing

REVISIONS

-	-	—	—

DESIGN STATUS
PLANNING

PROJECT
PROPOSED DEVELOPMENT

ARUNDEL STREET
GLOSSOP

CLIENT
ALDI STORES LTD

TITLE
EXISTING SITE PLAN

JOB NO	DRAWING NO	REVISION
8823	001	-
DATE	SCALE	DRAWN
13/07/06	1/250 @ A1	BJT

CAD FILE REFERENCE
J:\PROJECTS\8823\100\001

FIRST FLOOR
DALE HOUSE
35 DALE STREET
MANCHESTER. M1 2HF.
Tel. 0161 238 8555
Fax. 0161 244 5809
manchester@harrispartnership.com
Offices also at:
Wakefield
Newport Pagnell

THE HARRIS PARTNERSHIP

PROJECT MANAGERS • INTERIOR DESIGNERS

ARCHITECTS