
Notes

Jennings Design Associates take no responsibility for any dimensions obtained by scaling from this drawing. If no dimension is shown the recipient must ascertain the dimension specifically from the Architect or by site measurement. Supplying this drawing in digital form is solely for convenience and no reliance may be placed on digital data. All data must be checked against hard copy. Dimensions must be checked on site. Any discrepancies must be reported to the Architect immediately. This drawing is copyright of Jennings Design Associates




Front Elevation

Scale@1:100

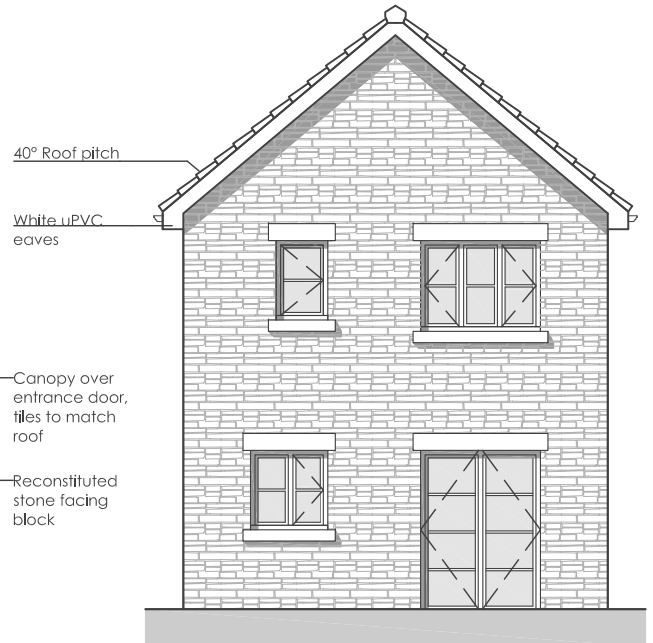


Rear Elevation

Scale@1:100

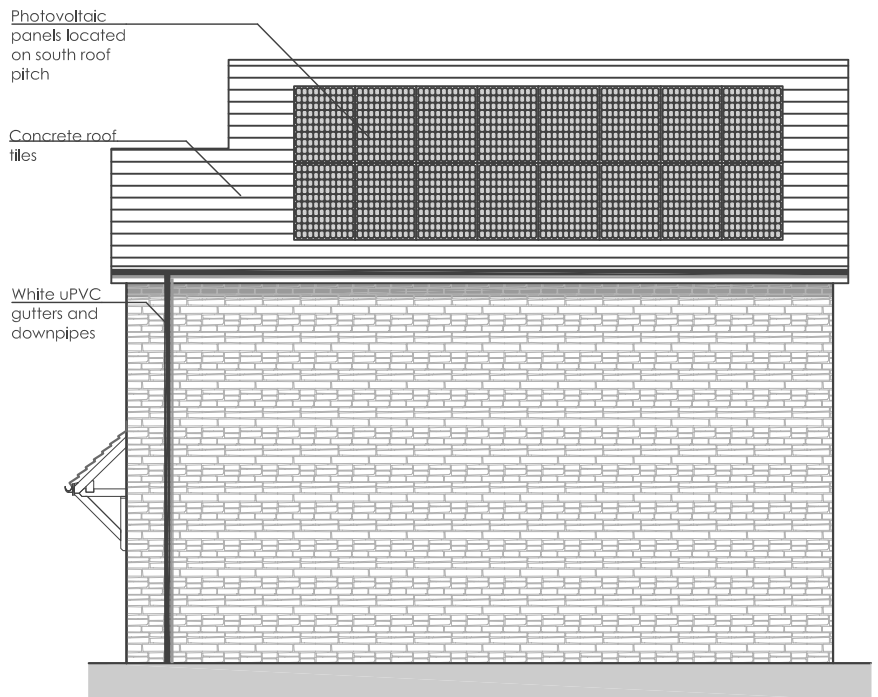


Side Elevation

Scale@1:100

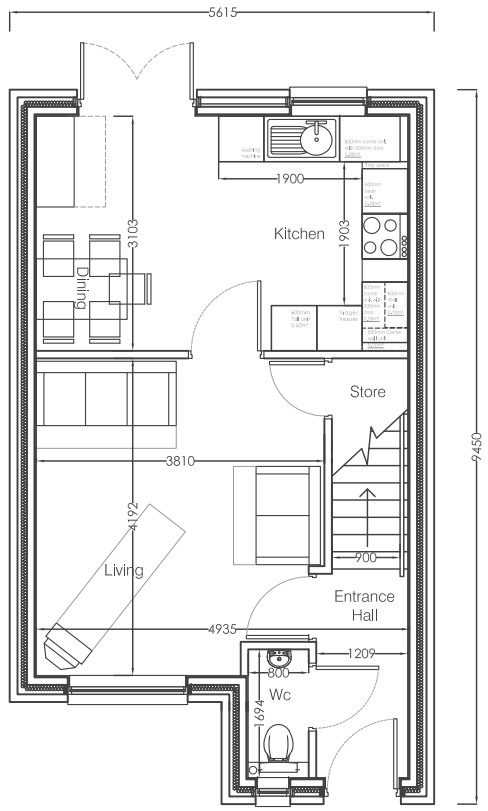


3B5P Type 1 Ground Floor

Scale@1:100

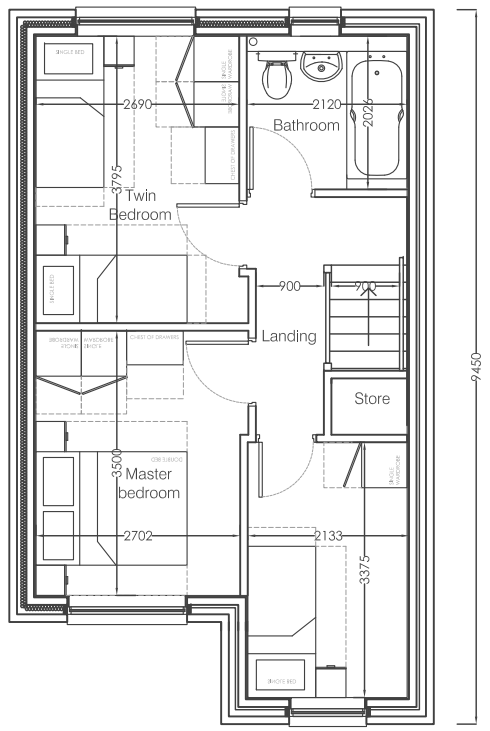

3B5P Type 1 First Floor

Scale@1:100

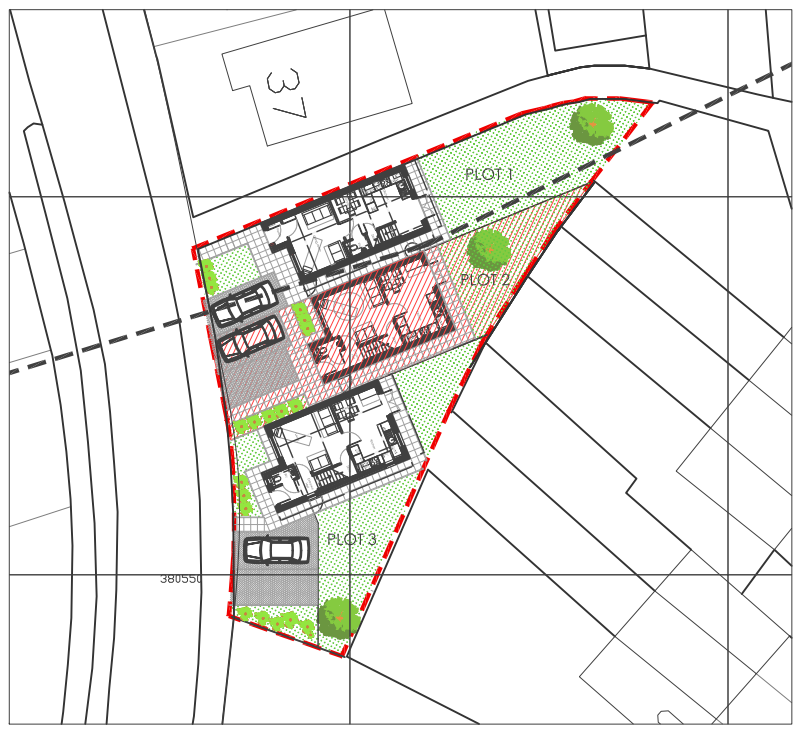

Key Plan

Scale@1:500

Rev	Description	Date	By
-	-	-	-

Jennings Design Associates

Architects

Architects Designers Project Managers

The Warehouse, Saxon Street, Denton, Manchester M34 3DS

T: 0161 336 5011 F: 0161 320 0512 E: jda@jda-architects.com

Mr Ray Burgess

Chapel en le Frith

Plot 2 - 3B5P House Type 1

Drawing Number	Rev	Scale:	@ original size	Date:
E693-003	-	1:100	A3	23-04-12
		Drawn by: MG		Checked By: BJ

Pr	Preliminary		C	Contract	
P	Planning		Cn	Construction	
Br	Building Regs		As	As Built	
T	Tender		Sk	Sketch	

Z:\693 - Berresford Road - Raj Burgess\Drawings\xrefs\House Types\3B5P House type A.dwg