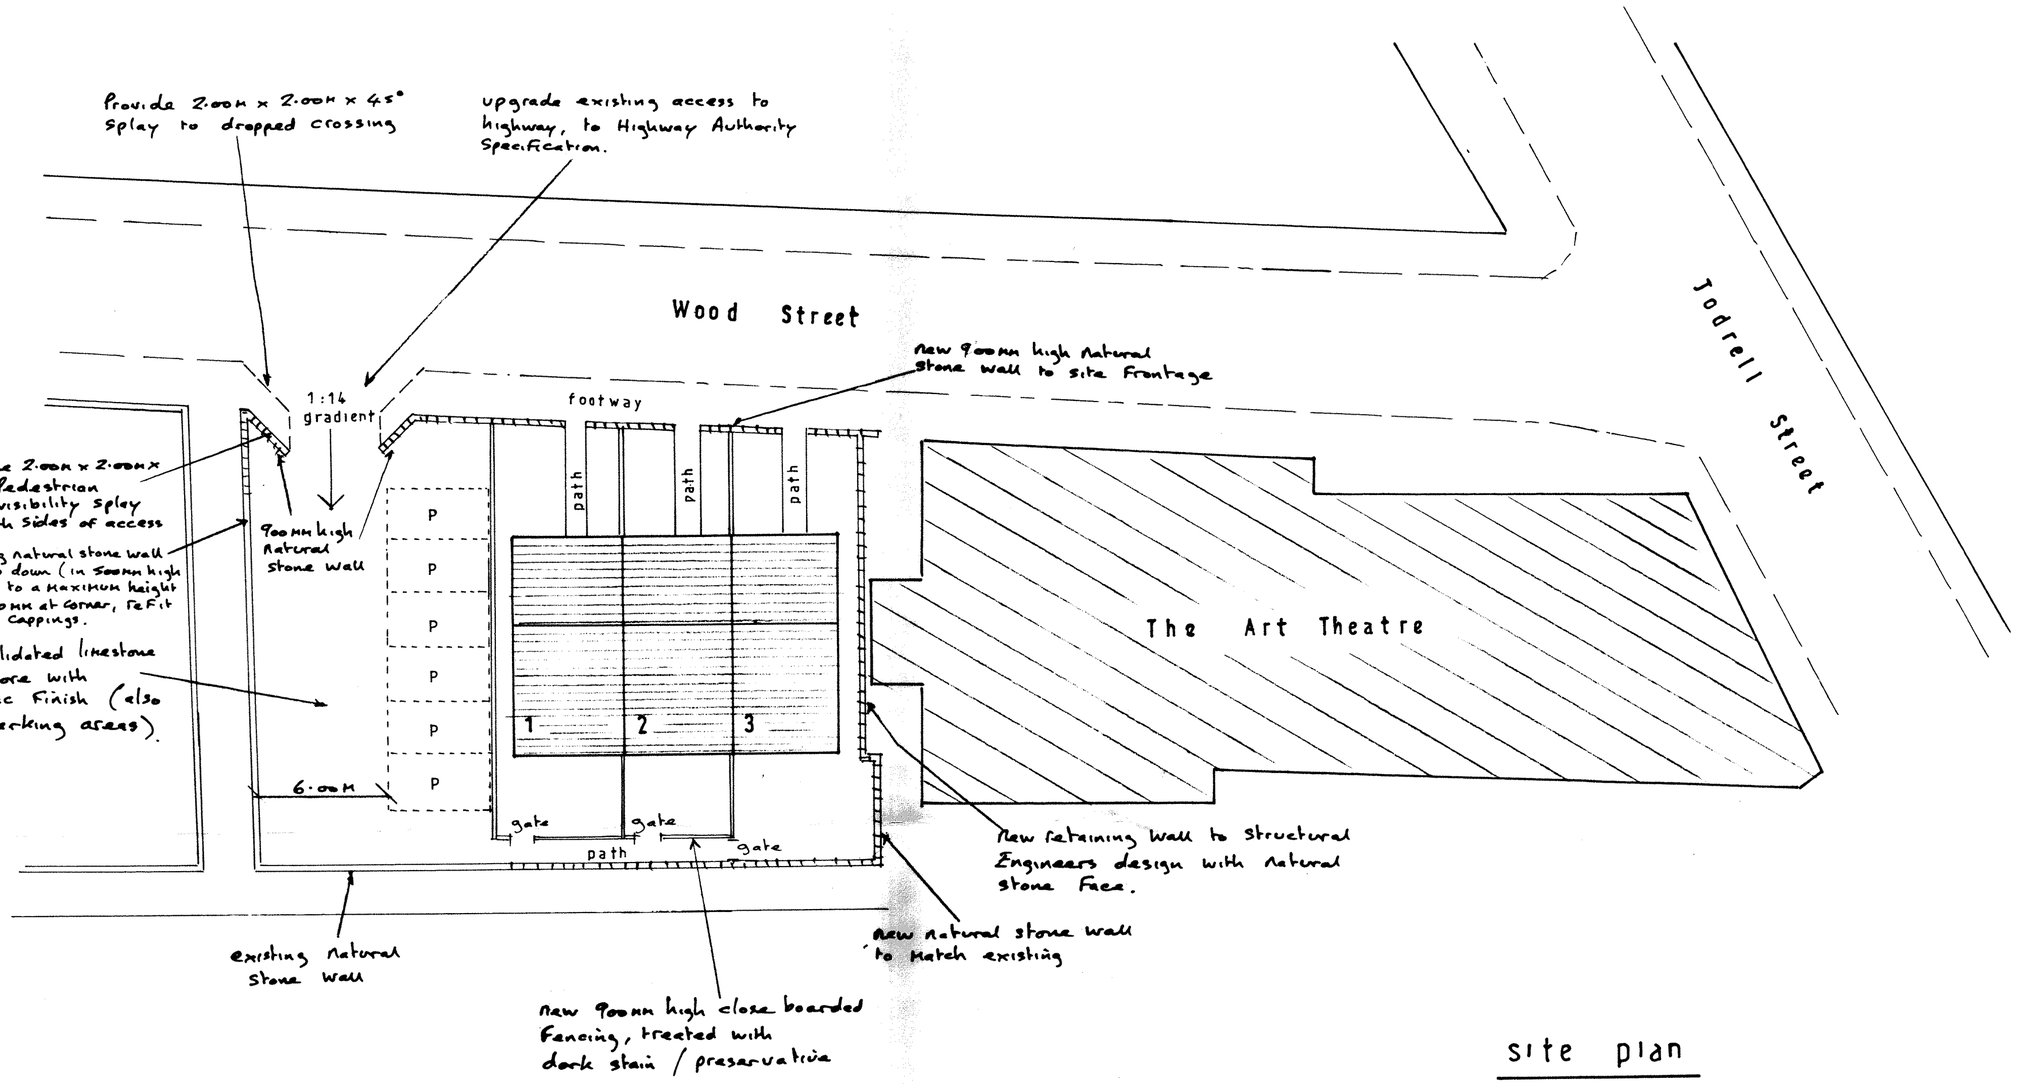

site plan

1 : 200

PROPOSED RESIDENTIAL DEVELOPMENT ON LAND
BETWEEN THE ART THEATRE AND 14 WOOD STREET
NEW MILLS HIGH PEAK

drg no 12 • 3 / 1A