

THIS DRAWING IS NOT TO BE COPIED OR REPRODUCED
WITHOUT THE PRIOR WRITTEN CONSENT OF PLANMART LTD.

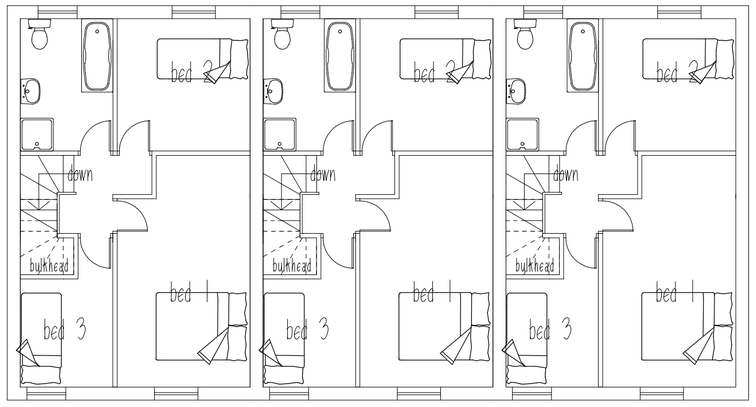

TYPICAL FIRST FLOOR PLAN

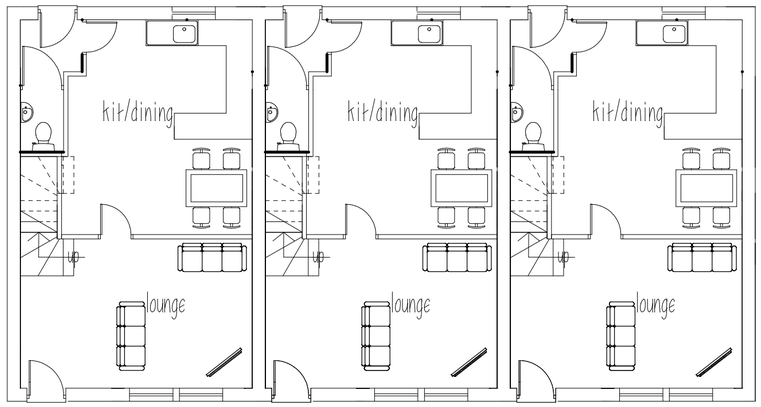

TYPICAL GROUND FLOOR PLAN

PLANMART

Client:

Suffolk Life.

Project:

Proposed residential development of site at
Platt St, Padfield, Glossop. SK13 1EB.

Title:

Proposed plans.

Scale: 1:100 A2 sheet.

Drawn:	Date:
MH	Jan 2012
Project no.:	Drawing no.:
2399	2399-4.

PLANMART LIMITED
53A High St. West, Glossop,
Derbyshire SK13 8AZ.
Tel: 01457 863153 E mail: planmart@btconnect.com