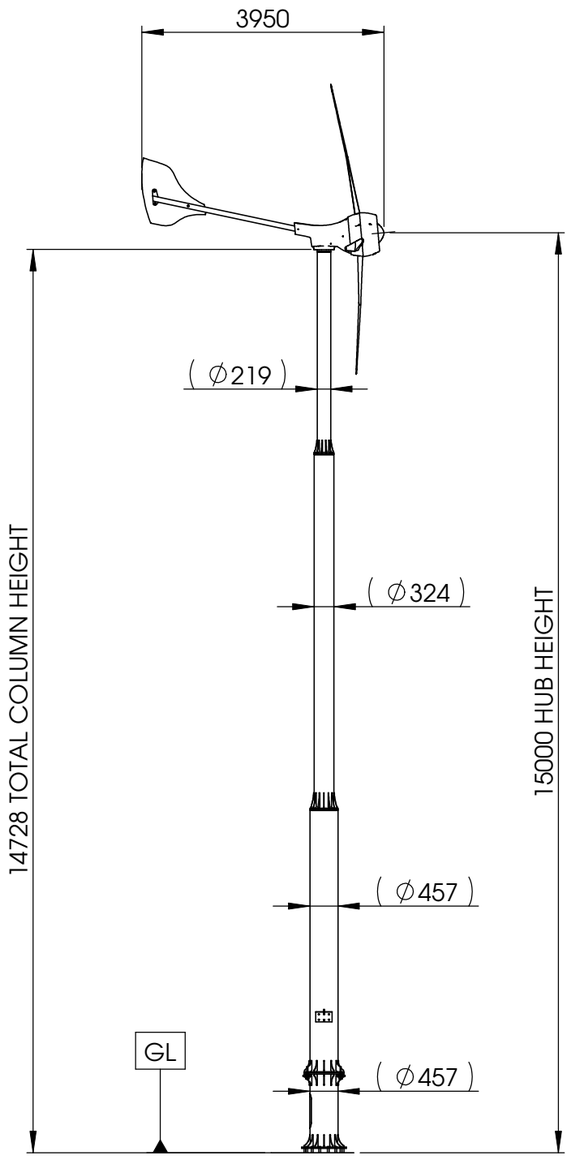

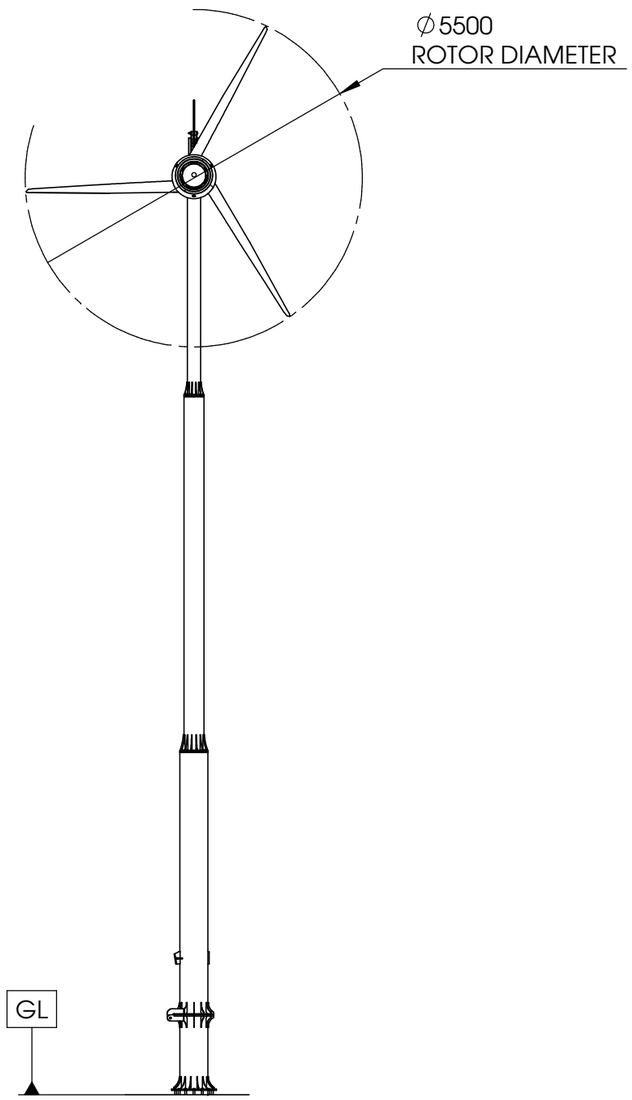

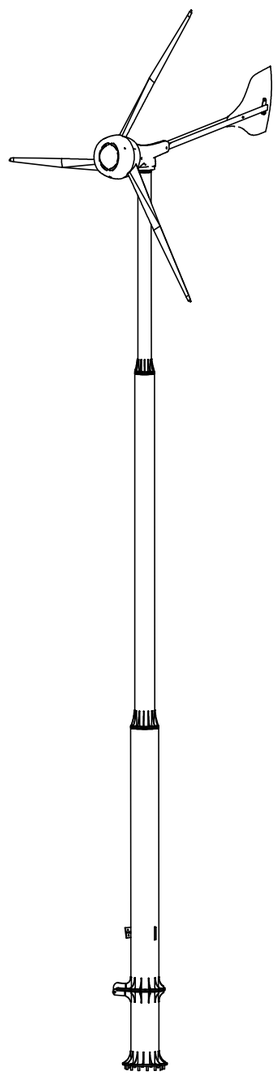

ISOMETRIC VIEW

NOTE. TOWER FINISH - GALVANISED STEEL

2	OVERALL TURBINE LENGTH ADDED	23/04/2010	GT
1	INITIAL RELEASE FOR PLANNING SUBMISSION	02/03/2010	GT
ISS.	AMENDMENTS	DATE	DRN

REVISIONS

THE INFORMATION CONTAINED IN THIS DRAWING IS THE SOLE PROPERTY OF ISKRA WIND TURBINES LTD. ANY REPRODUCTION IN PART OR AS A WHOLE WITHOUT THE WRITTEN PERMISSION OF ISKRA WIND TURBINES LTD IS PROHIBITED.

MATERIAL SPEC

FINISH SPEC

TOLERANCE WHERE NO LIMIT SPECIFIED

NOM' SIZE	OVER	0	6	30	200	400	1000
	INCL'	6	30	200	400	1000	
MACHINED		±0.2	±0.2	±0.5	±0.8	±1.0	±1.5
FABRICATED		±1.0	±1.0	±1.5	±1.5	±2.0	±2.0

DO NOT SCALE. IF IN DOUBT ASK

ALL DIMENSIONS ARE IN mm UOS

3RD ANGLE PROJECTION

PROJECT

MASS - kg

SCALE 1:100

SHT SIZE A3

evance

TITLE **15M HUTCHINSON RAM TOWER OUTLINE**

DWG. NO. **0140-AD-00281**

DESIGNATION **DEV** | ISSUE **02** | SHEET 1 / 1