SCALE

0m 1m 2m 3m 4m 5m 6m 7m 8m 9m 10m

LEGEND

REFRIGERANT PIPEWORK

BSV100 BRANCH SELECTOR BOXES

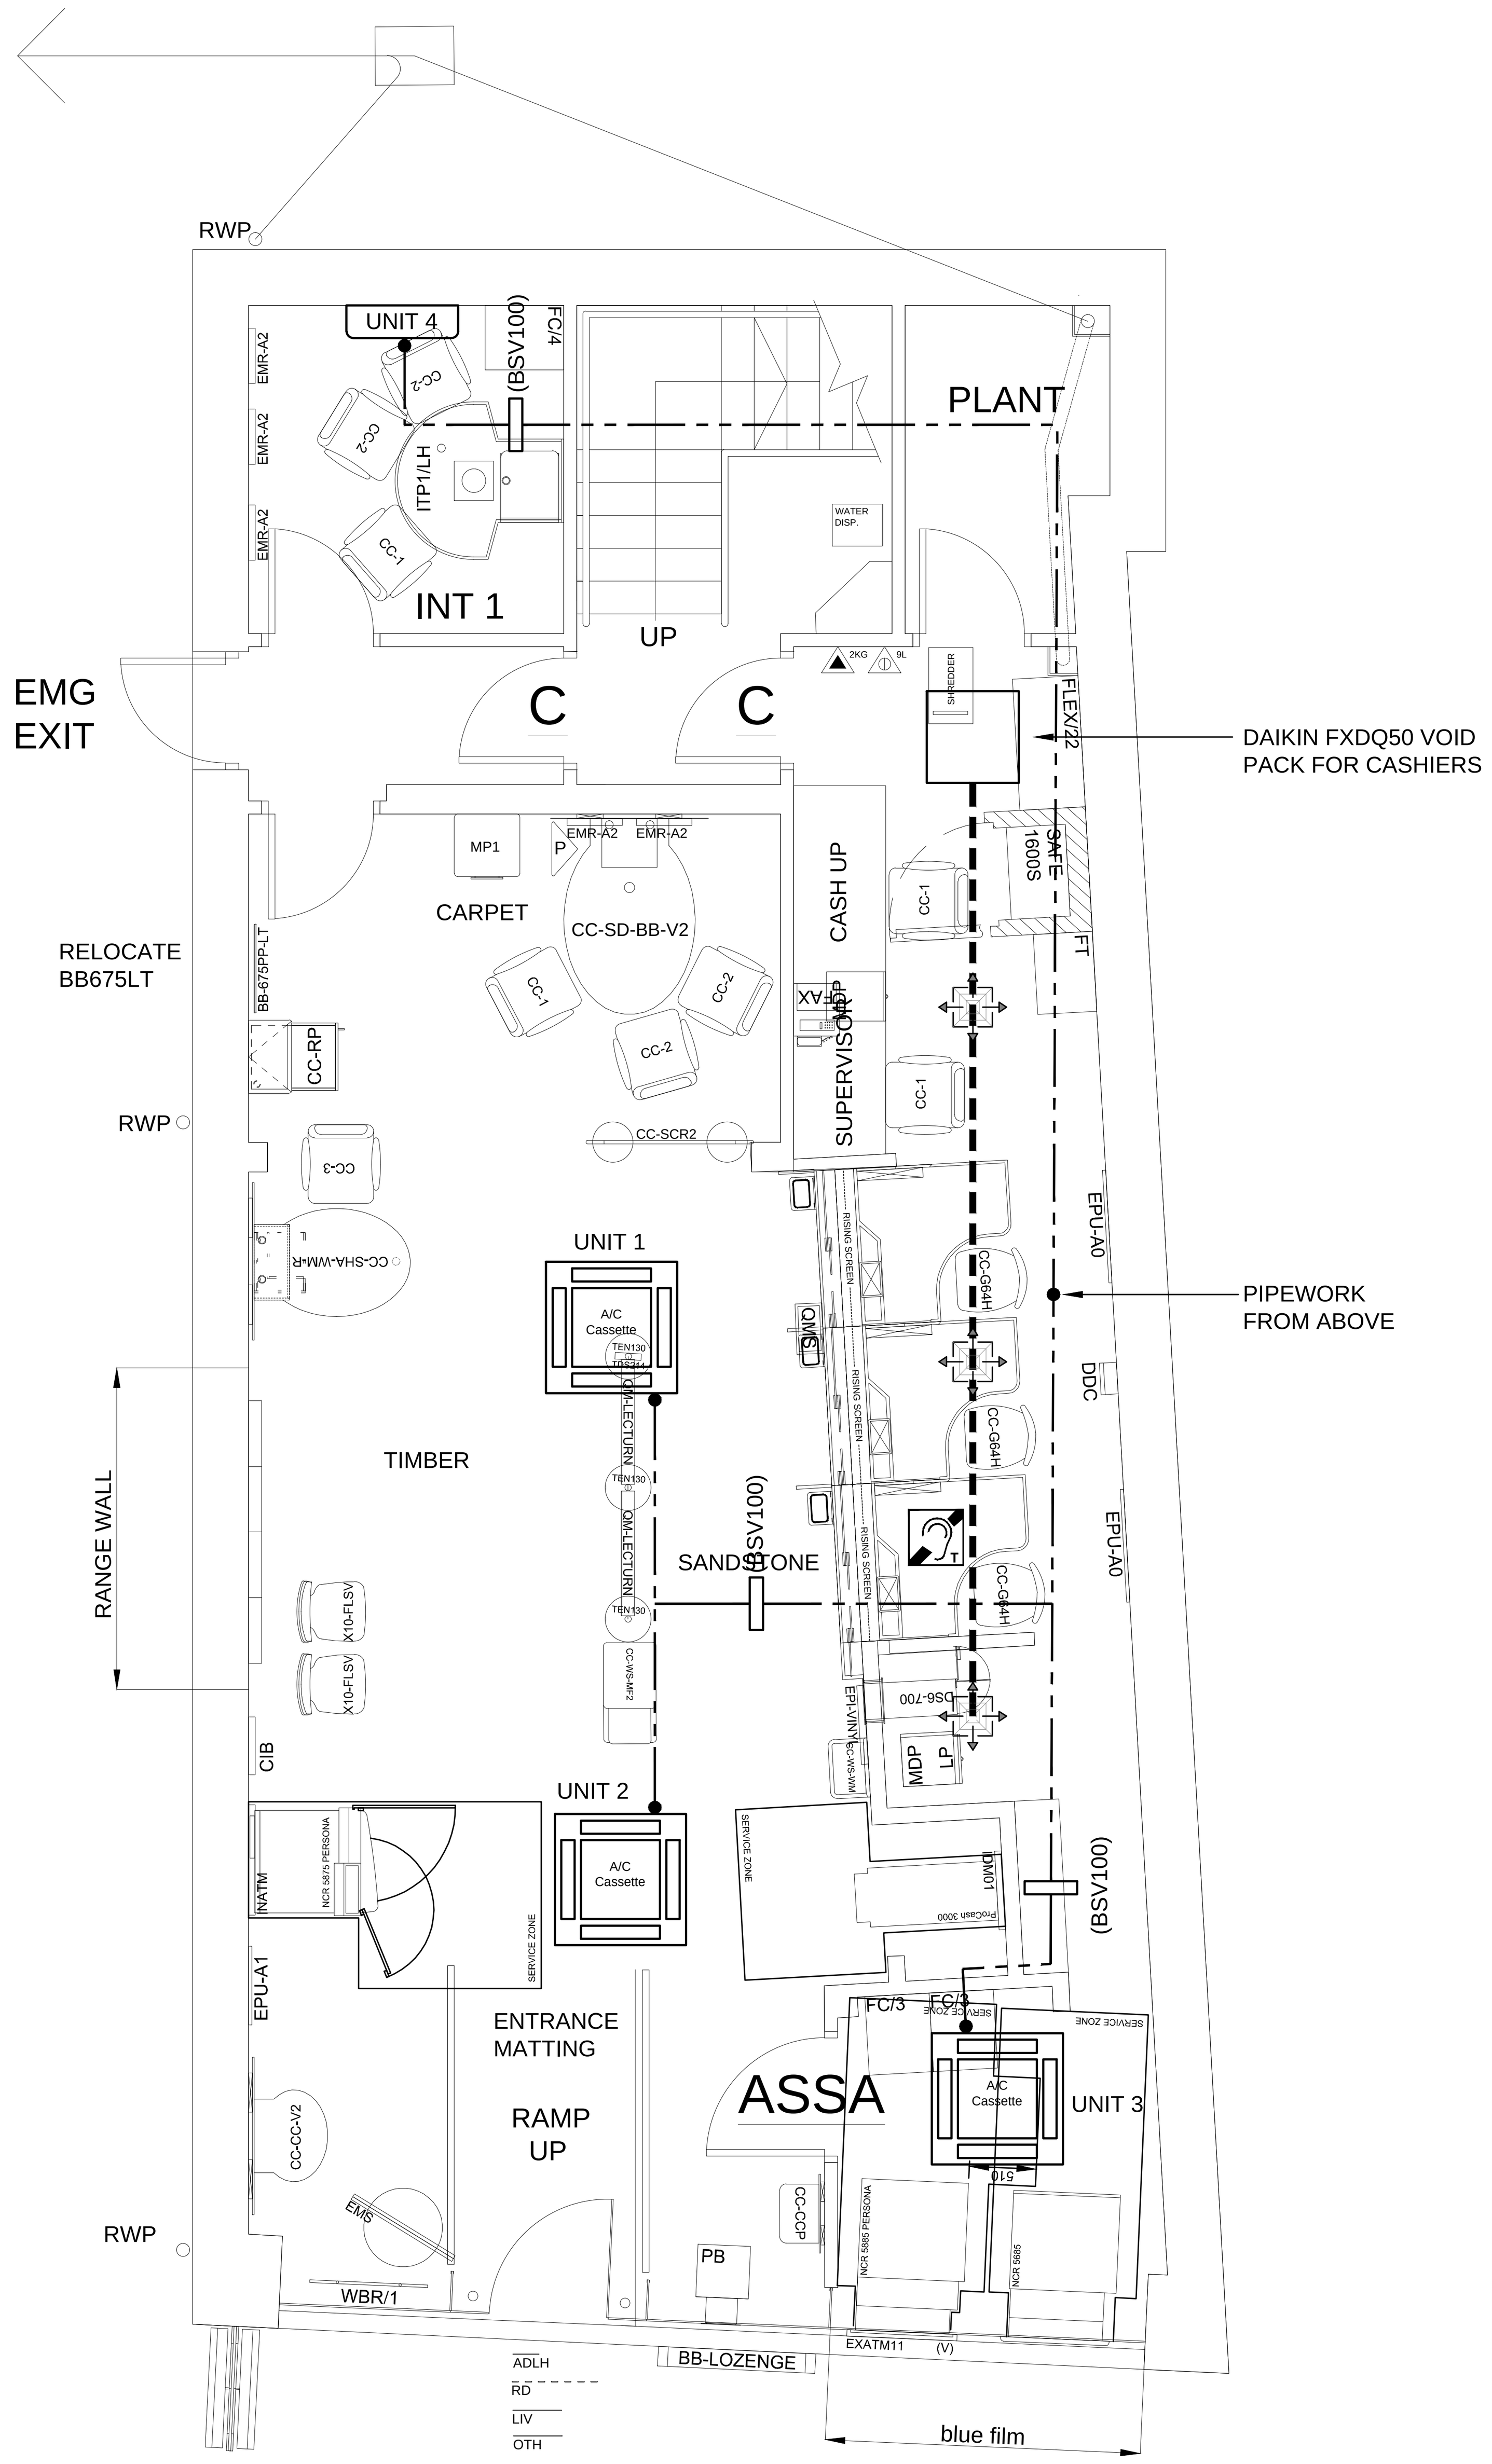

EXISTING GROUND FLOOR PLAN

REV	DATE	REVISION	INITIALS

LLOYDS BANKING GROUP

ALL DIMENSIONS TO BE VERIFIED PRIOR TO COMMENCING WORK. DRAWING TO BE READ IN CONJUNCTION WITH PROJECT SPECIFICATIONS.

THIS DRAWING IS THE PROPERTY OF LLOYDS BANKING GROUP AND COPYRIGHT IS RESERVED BY THEM. THE DRAWING IS ISSUED ON CONDITION THAT IT IS NOT COPIED OR DISCLOSED BY OR TO ANY UNAUTHORISED PERSONS WITHOUT PRIOR CONSENT IN WRITING TO LLOYDS BANKING GROUP - GROUP PROPERTY. ALL MODIFIED DRAWINGS SHOULD BE RETURNED TO LLOYDS BANKING GROUP.

GROUP **PROPERTY**

BRISTOL - PO Box 112, Canons House, Canons Way, BRISTOL, BS99 7LB
EDINBURGH -Sighthill South, 12 Bankhead Crossway South, EDINBURGH, EH11 4EN
HALIFAX - Trinity Road, HALIFAX, West Yorkshire, HX1 2RG

PROJECT ADDRESS Brand - Halifax Buxton 70/74 Spring Gardens 70/72/74 Spring Gardens BUXTON SK17 6DL	SCALE A1 - 1:50 A3 - 1:100
	DATE 14/12/2011
DRAWING DESCRIPTION Ground Floor Existing Plan	DRAWN BY
DRAWING NUMBER 50960798-AREX-00	REVISION