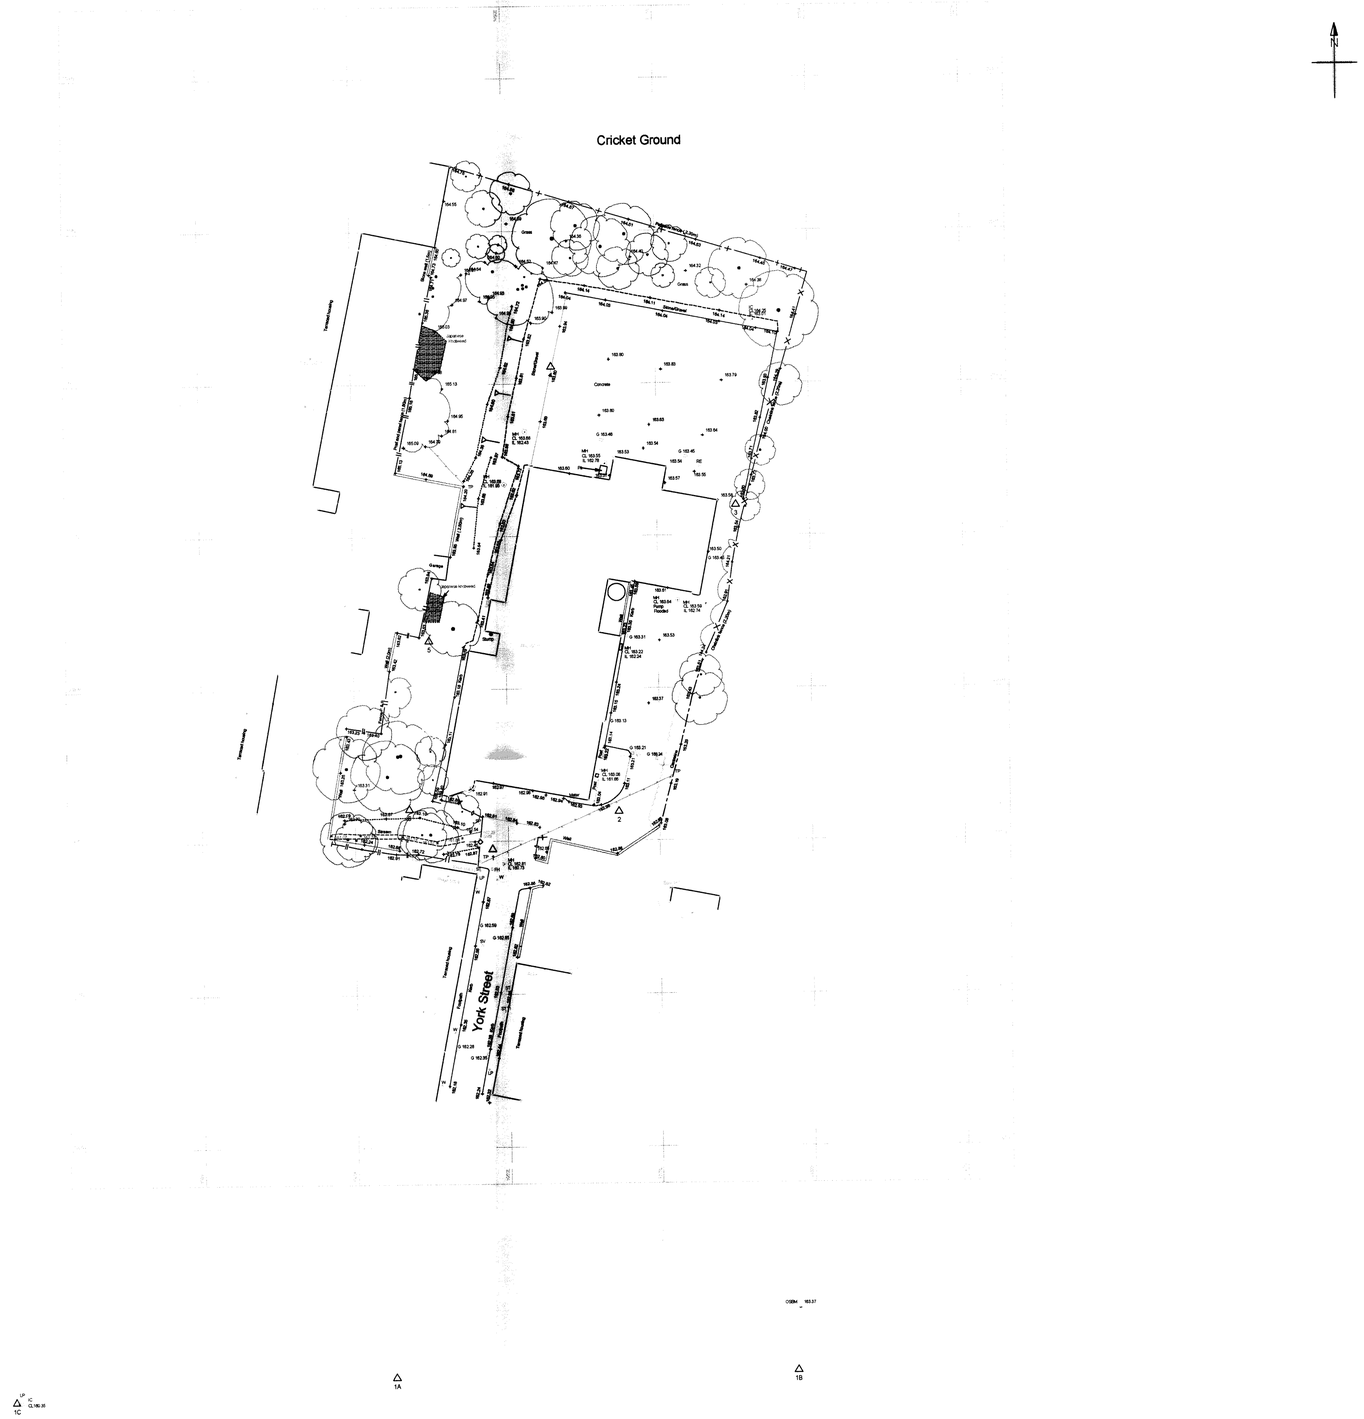

Members of

THE SURVEY ASSOCIATION

Legend

AV	Air valve
BH	Borehole
BOL	Bollard
BT	British Telecom cover
CATV	Cable television cover
CL	Cover level
DPC	Damp proof coarsing level
EarthER	Earthing rod
ELEC	Electric cover
EP	Electricity pole
Fence I/R	Iron railing fence
Fence C/B	Closeboard fence
Fence C/P&P	Concrete post & panel fence
Fence Pa	Palisade fence
Fence P/W	Post and wire fence
Fence P/R	Post and rail fence
Fence P/P	Post and panel fence
FFL	Finished floor level
F/B	Flower bed
FH	Fire Hydrant
G	Gulley
GAS	Gas cover
IC	Inspection chamber
IL	Invert level
INV	Invert level
LP	Lamp post
LT	Light
MH	Manhole
Nynex	Telecommunications cover
OSBM	Ordnance Survey Bench Mark
PTM	Parking ticket machine
RE	Rodding eye
RS	Road sign
R/t wall	Retaining wall
SBX	Switch box
SP	Sign post
SPS	Safety playing surface
ST	Stop tap
SV	Service valve
TBM	Temporary Bench Mark
TP	Telegraph pole
TRP	Trial pit
TRL	Traffic light
W	Water cover
WL	Water level
WO	Wash out

SURVEY STATIONS

Name	Easting	Northing	Height
1	1047.410	1973.737	162.774
1A	1030.868	1987.437	161.906
1B	1098.826	1988.189	162.981
1C	988.571	1983.966	160.363
2	1098.215	1979.714	163.000
3	1087.895	2028.878	163.801
4	1057.878	2052.790	163.850
5	1037.380	2007.869	163.556
6	1033.877	1980.297	163.230

NOTE

Local Grid

Levels related to OSBM situated on
Number 25, Sheffield Road
OSBM Value - 163.37m

Amendments

	Date	Surveyor	Description of work

Powers & Tiltman Ltd
Land Surveyors

Meridian House
58/60 Hillside Road, Frodsham, Cheshire WA6 6AG
Tel: 01928 734473 Fax: 01928 735573
Email: mail@powerstiltman.co.uk
www.powerstiltman.co.uk

Land Off York Street

Glossop

Topographical Survey

Client : Jones Homes

Surveyed By : PD	Date : 04/05/10	Scale
Drawn By : PD	Drawing No : 6108/01	1:500
Checked By : DG	Amendment :	

F created with pdfFactory Pro trial version www.pdffactory.com