PROPOSED PART GROUND FLOOR PLAN.

HPK/2012/0676
SHEET 4.
30 NOV 2012

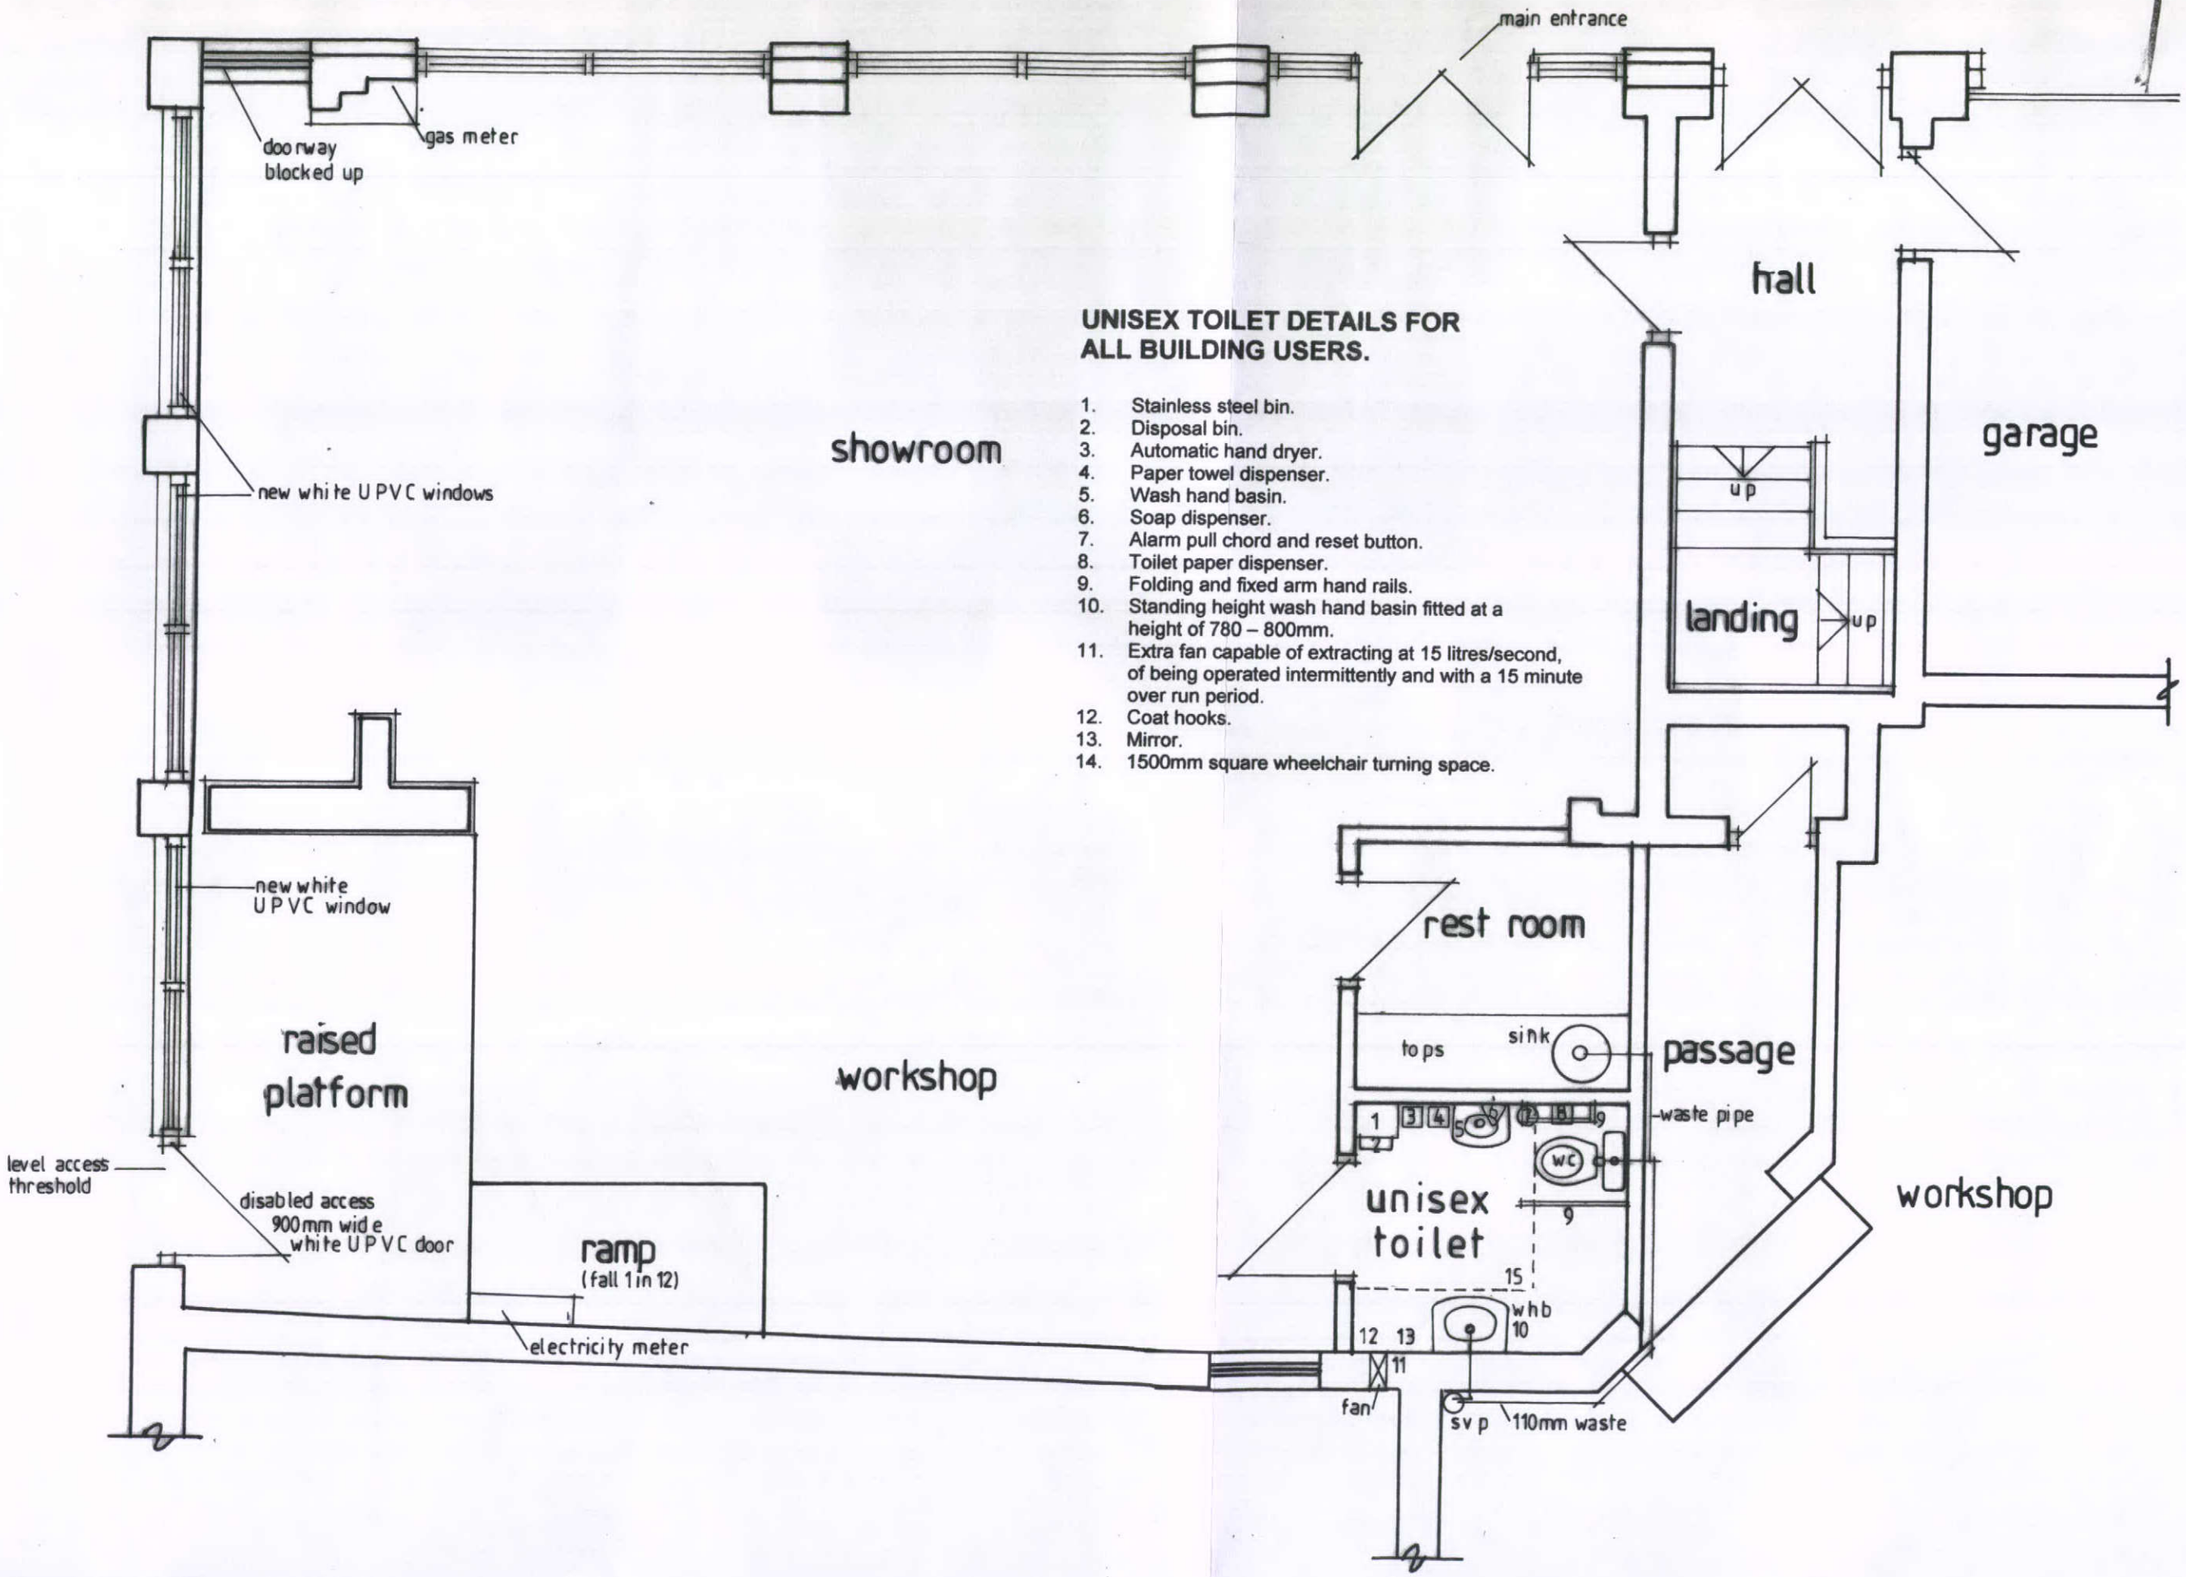

UNISEX TOILET DETAILS FOR ALL BUILDING USERS.

1. Stainless steel bin.
2. Disposal bin.
3. Automatic hand dryer.
4. Paper towel dispenser.
5. Wash hand basin.
6. Soap dispenser.
7. Alarm pull chord and reset button.
8. Toilet paper dispenser.
9. Folding and fixed arm hand rails.
10. Standing height wash hand basin fitted at a height of 780 – 800mm.
11. Extra fan capable of extracting at 15 litres/second, of being operated intermittently and with a 15 minute over run period.
12. Coat hooks.
13. Mirror.
14. 1500mm square wheelchair turning space.