HPK/2012/0669

4 DEC 2012

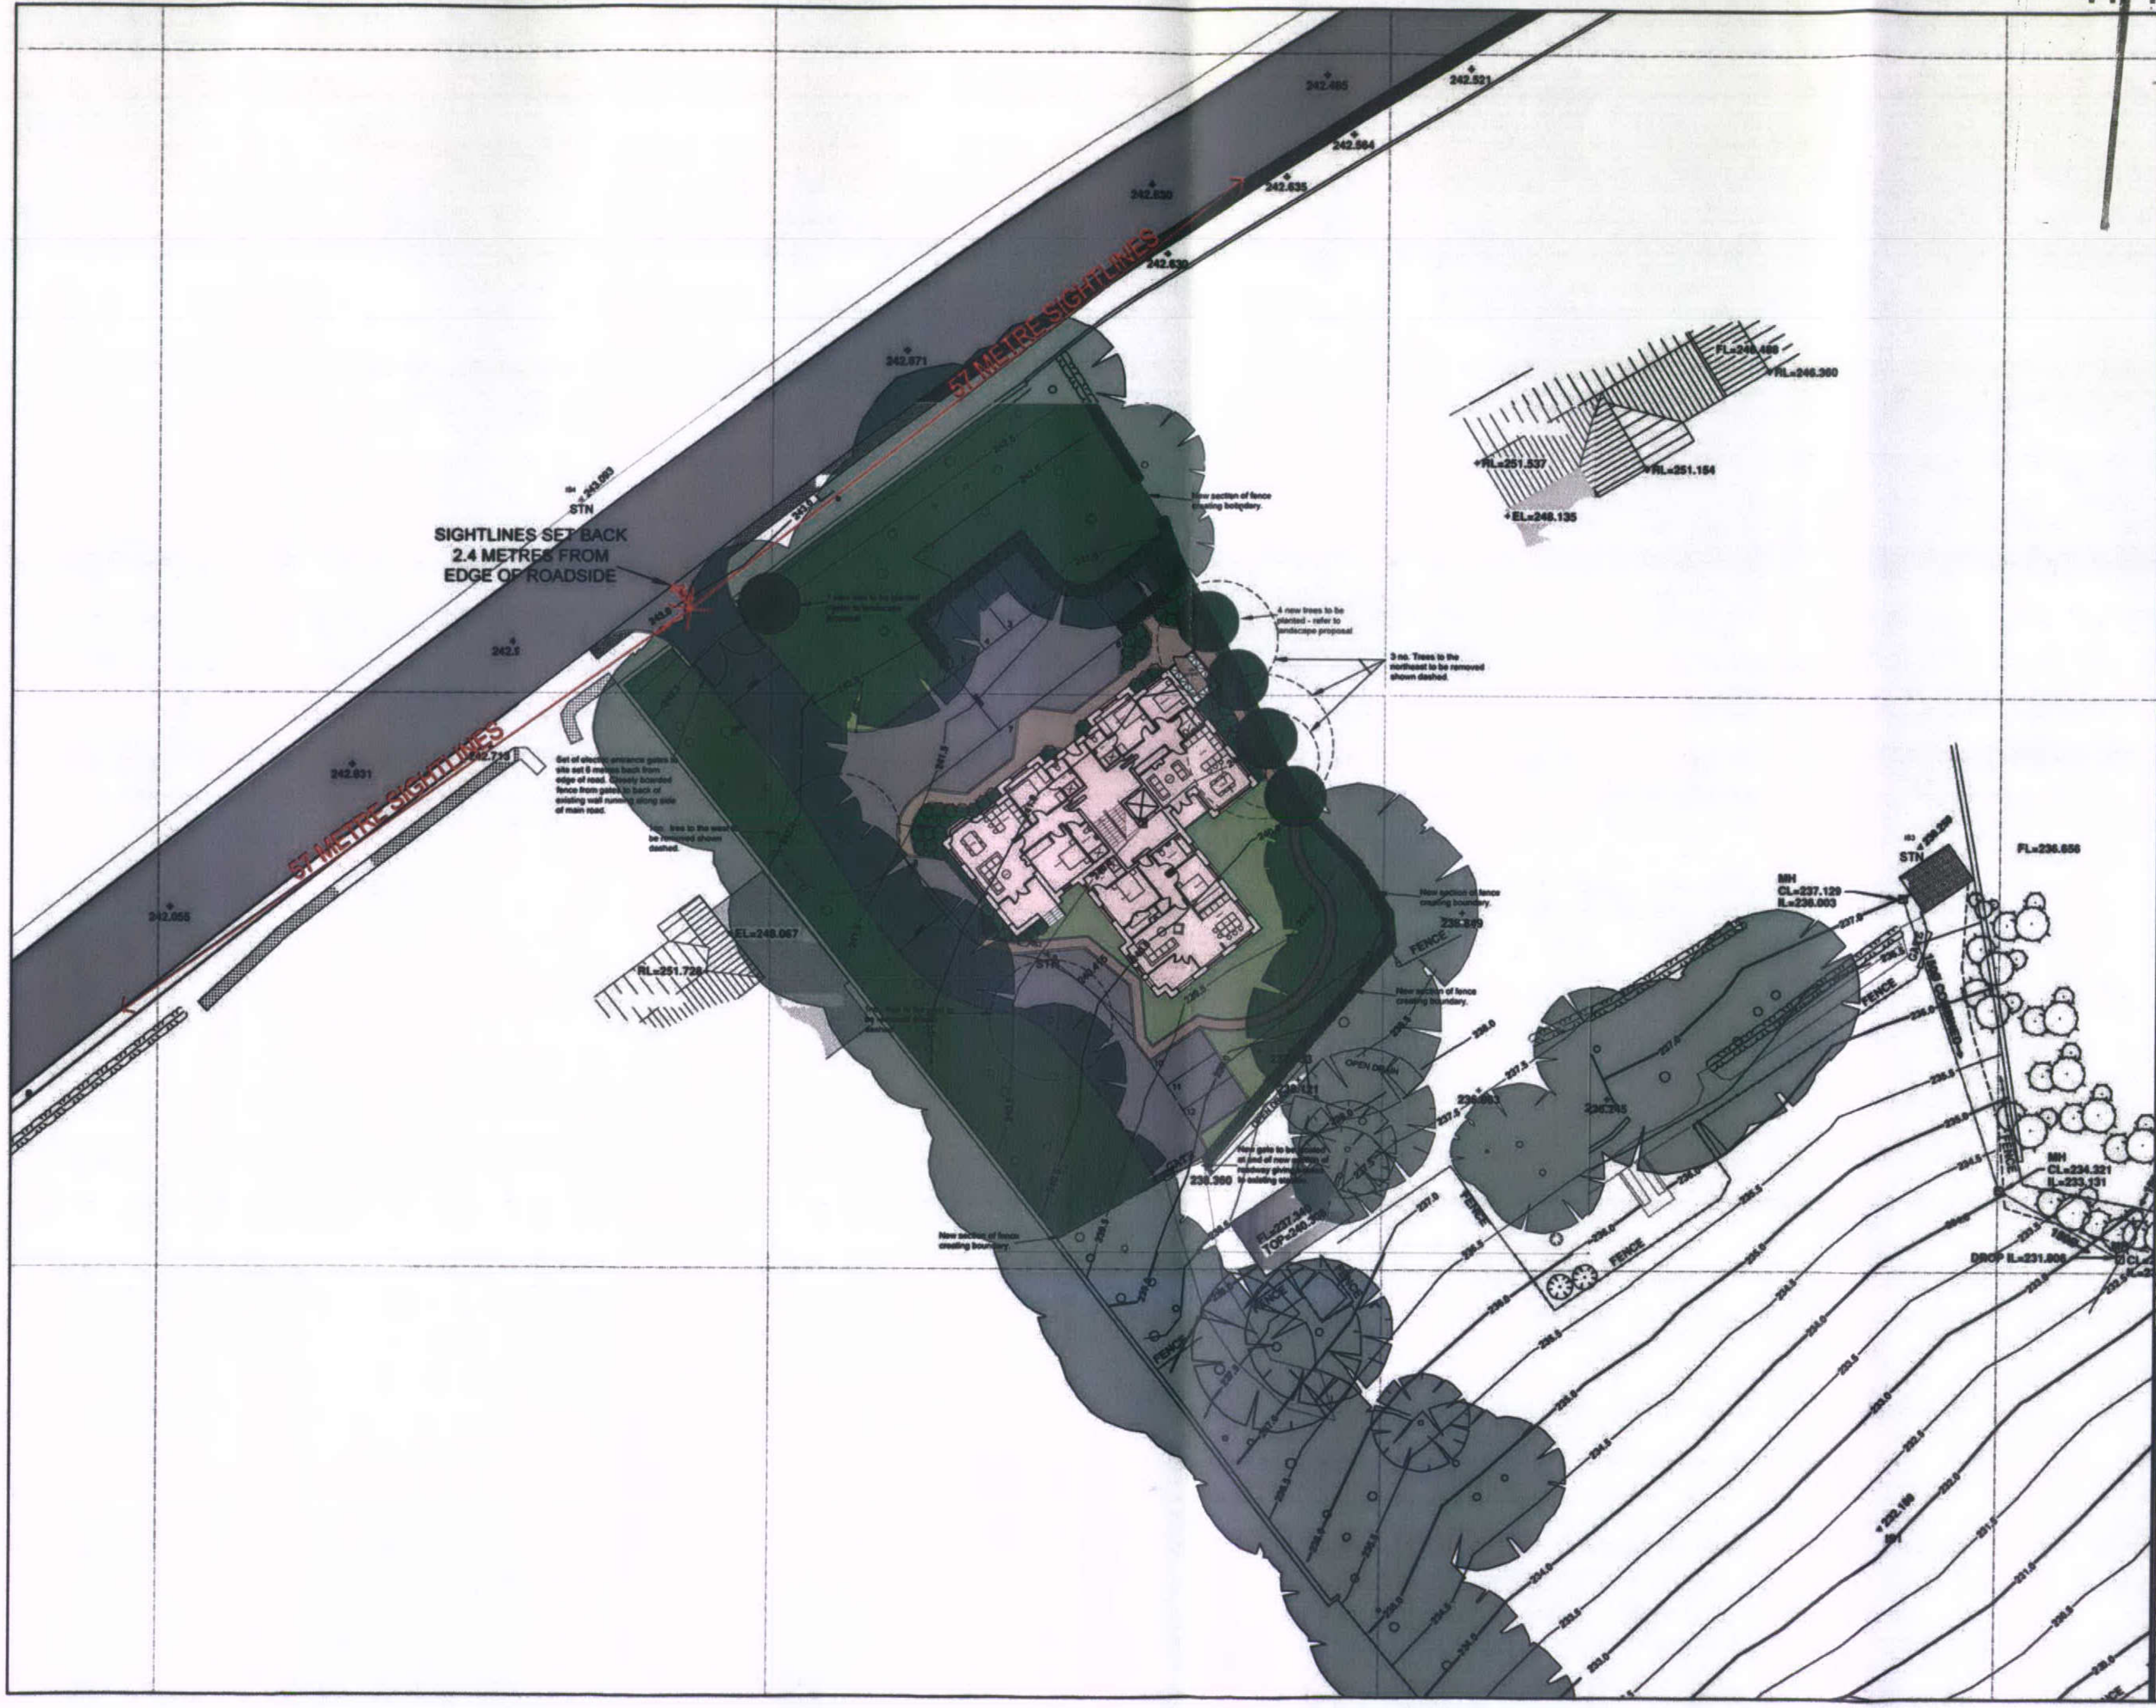

REV: A : PLANNING ISSUE NOV 2012

HBK architects

2 Garvey Studios
2-14 Longstone Street
Lisburn, Co.Antrim BT28 1TP

Tel: +44 (0) 28 9262 8031
Fax: +44 (0) 28 9267 7227

email: mail@hbkarchitects.com
www.hbkarchitects.com

PROJECT:	Development at 143 Manchester Road Chapel-en-le-Frith, Peak District
CLIENT:	John McNamara
DWG. TITLE:	Location Plan
DATE:	October 2012
DRAWN BY: ss	SCALE: 1:500
CHECKED BY:	
DRAWING NUMBER: 12/12/11	REVISION: A