H.M. LAND REGISTRY		TITLE NUMBER DY 228564	
ORDNANCE SURVEY PLAN REFERENCE	SJ9993/SJ9994 SK0093/SK0094	SECTION	Scale 1/2500
COUNTY DERBYSHIRE	DISTRICT HIGH PEAK		© Crown copyright 1992

The boundaries shown by dotted lines have been [illegible] from the [illegible] on the [illegible]. The title plan may be updated from later survey information

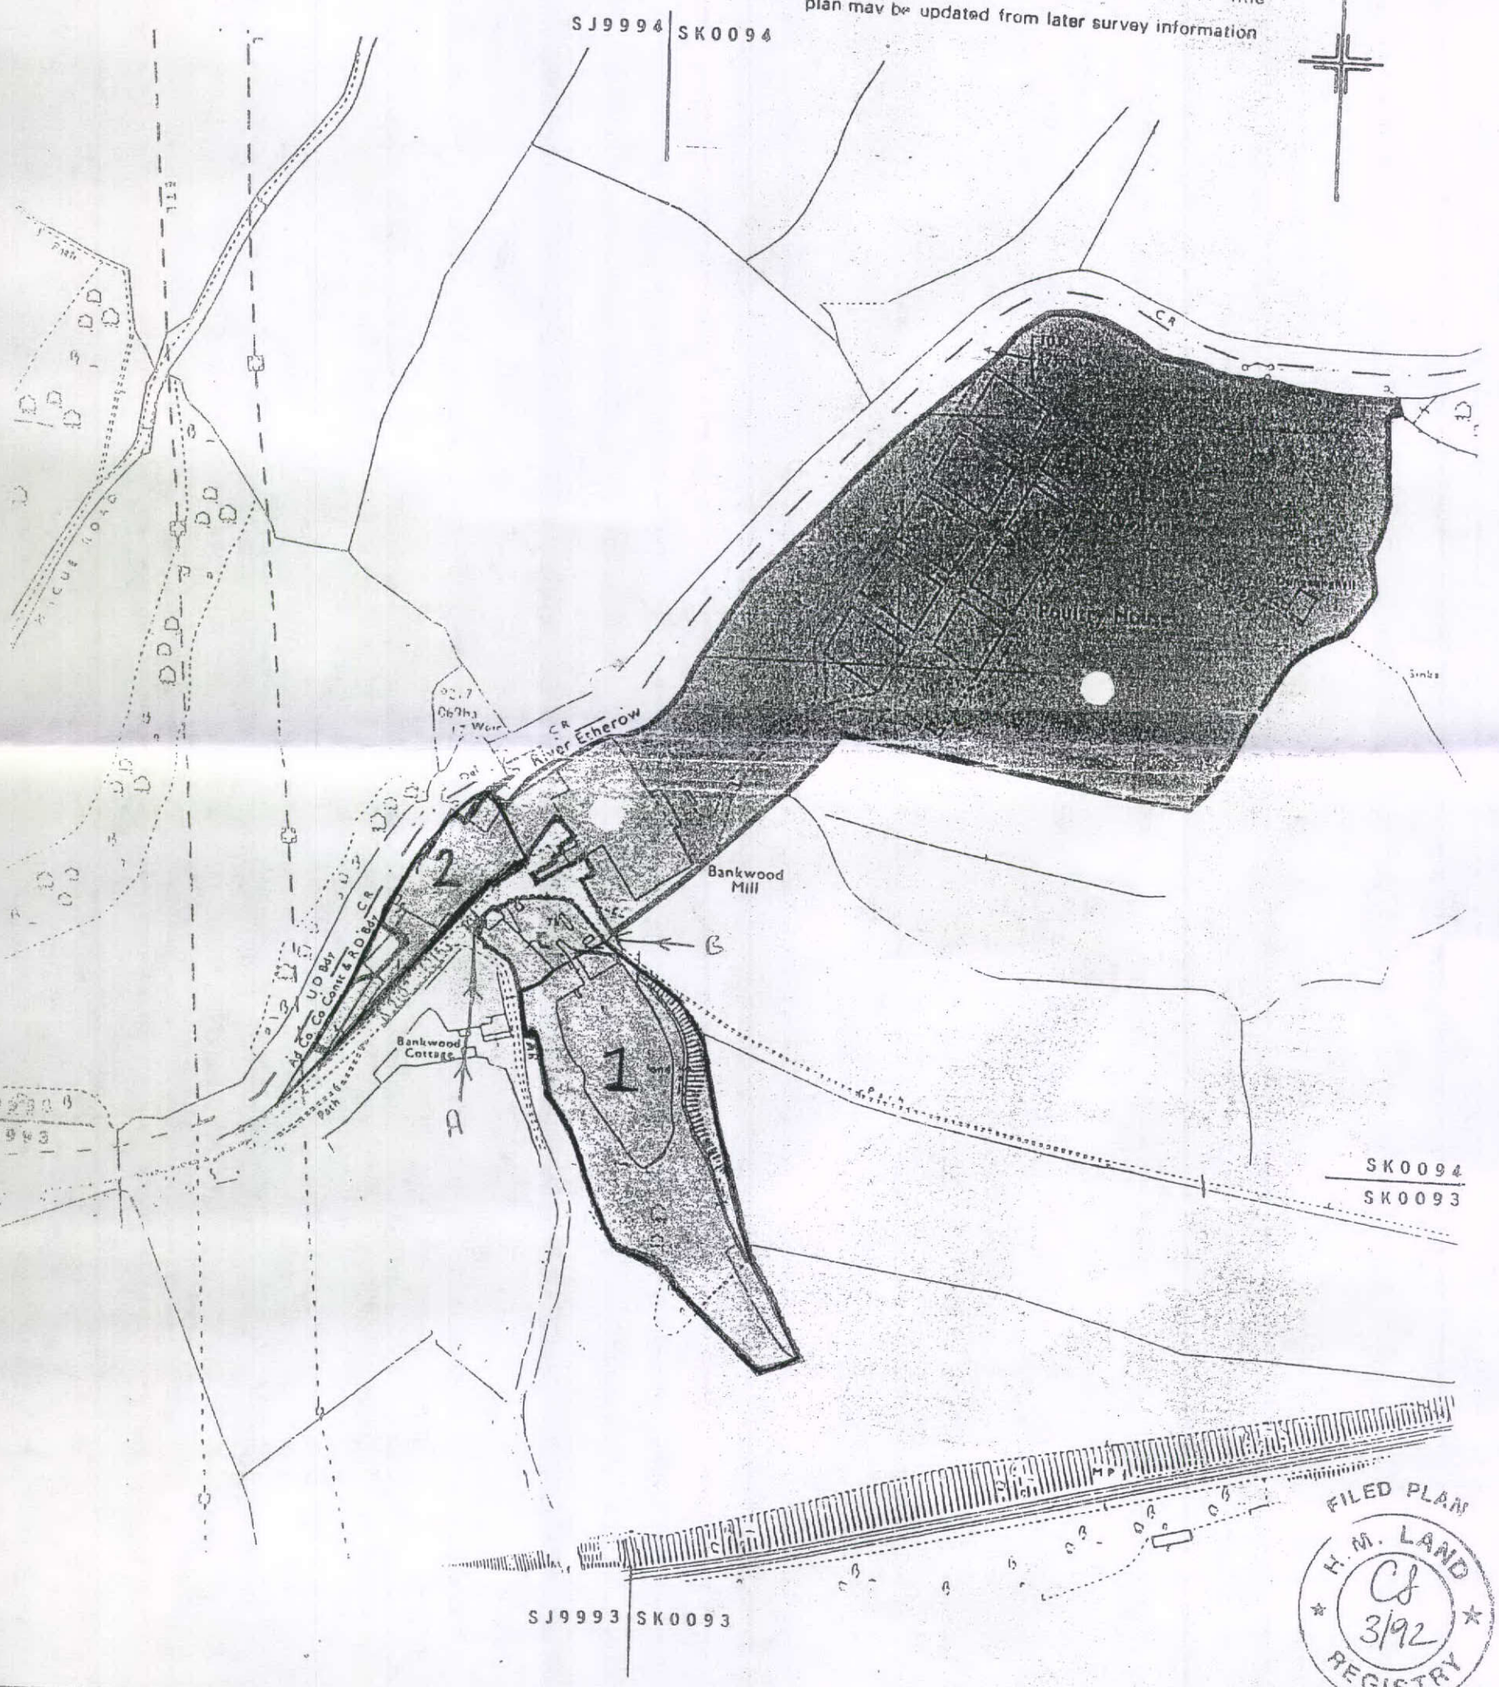

This title plan shows the general position of the boundaries: it does not show the exact line of the boundaries. Measurements scaled from this plan may not match measurements between the same points on the ground.
For more information see Land Registry Public Guide 7 - *Title Plans*.
This official copy shows the state of the title plan on **30 June 2004** at **11:23:04**. It may be subject to distortions in scale.
Under s 67 of the Land Registration Act 2002, this copy is admissable in evidence to the same extent as the original.
Issued on 30 June 2004.
© Crown copyright. Produced by HMLR. Further reproduction in whole or part is prohibited without the prior written permission of Ordnance Survey. Licence Number GD272728.
This title is dealt with by the **Nottingham (West) District Land Registry.**

P.N. Lat

'PNL 1'

[illegible]