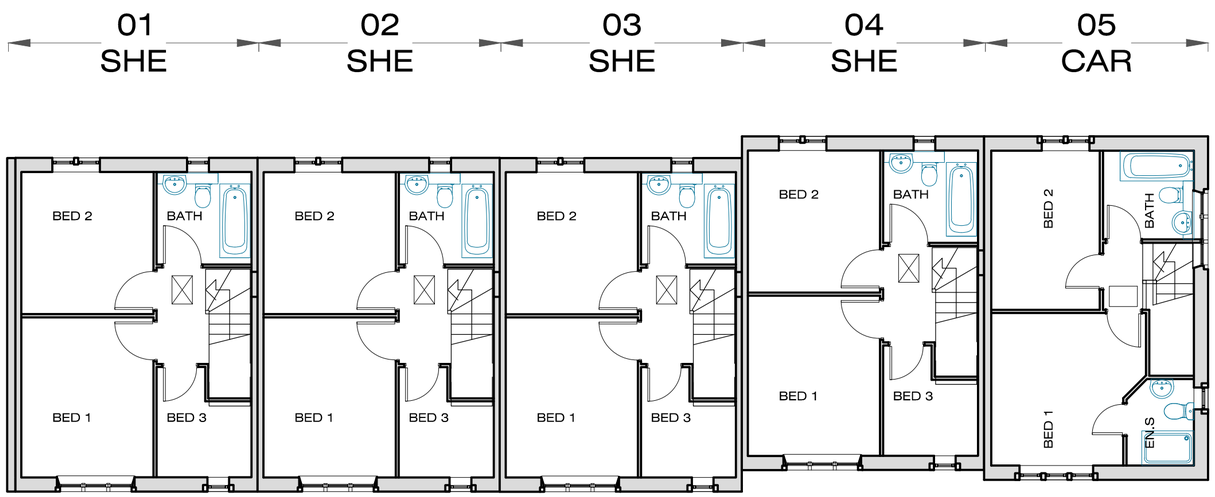

FIRST FLOOR PLAN

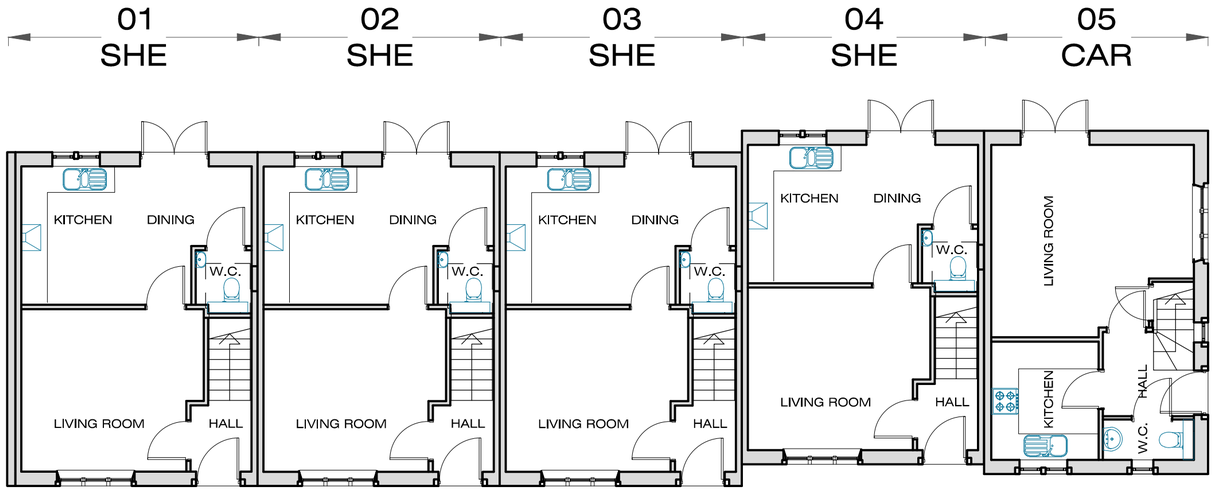

GROUND FLOOR PLAN

All levels and dimensions must be checked on site by contractor prior to commencement of works. Any variations must be reported to Philip Millson Associates Ltd.
All information hereon in is the copyright of Philip Millson Associates Ltd. Copying in full or in part is forbidden without the written permission from Philip Millson Associates Ltd.

0 1 2 3 4 5 6 7 8 metres [1:100]

Do not scale this drawing as it may have been reduced / distorted

APPROVAL ☐ TENDER ☐ CONSTRUCTION ☐

INFORMATION ☐ PRELIMINARY ☒ AS BUILT ☐

PhilipMillsonAssociates
Hyde Park House, Cartwright Street, Newton, Hyde, Cheshire, SK14 4EH
Tel: 0161 367 2320
Email: info@philipmillson.com
Web: www.philipmillson.com

CLIENT
Seddon

PROJECT
Proposed Residential Development at Shepley St/Hope St, Old Glossop

DRAWING NUMBER
1216-BLK-01

DRAWING
BLOCK 01 - FLOOR PLANS
UNITS 01 - 05

REVISION

DRAWN	CHECKED	SCALE
WIBBS		1:100 / A2

DATE
4-Oct-12