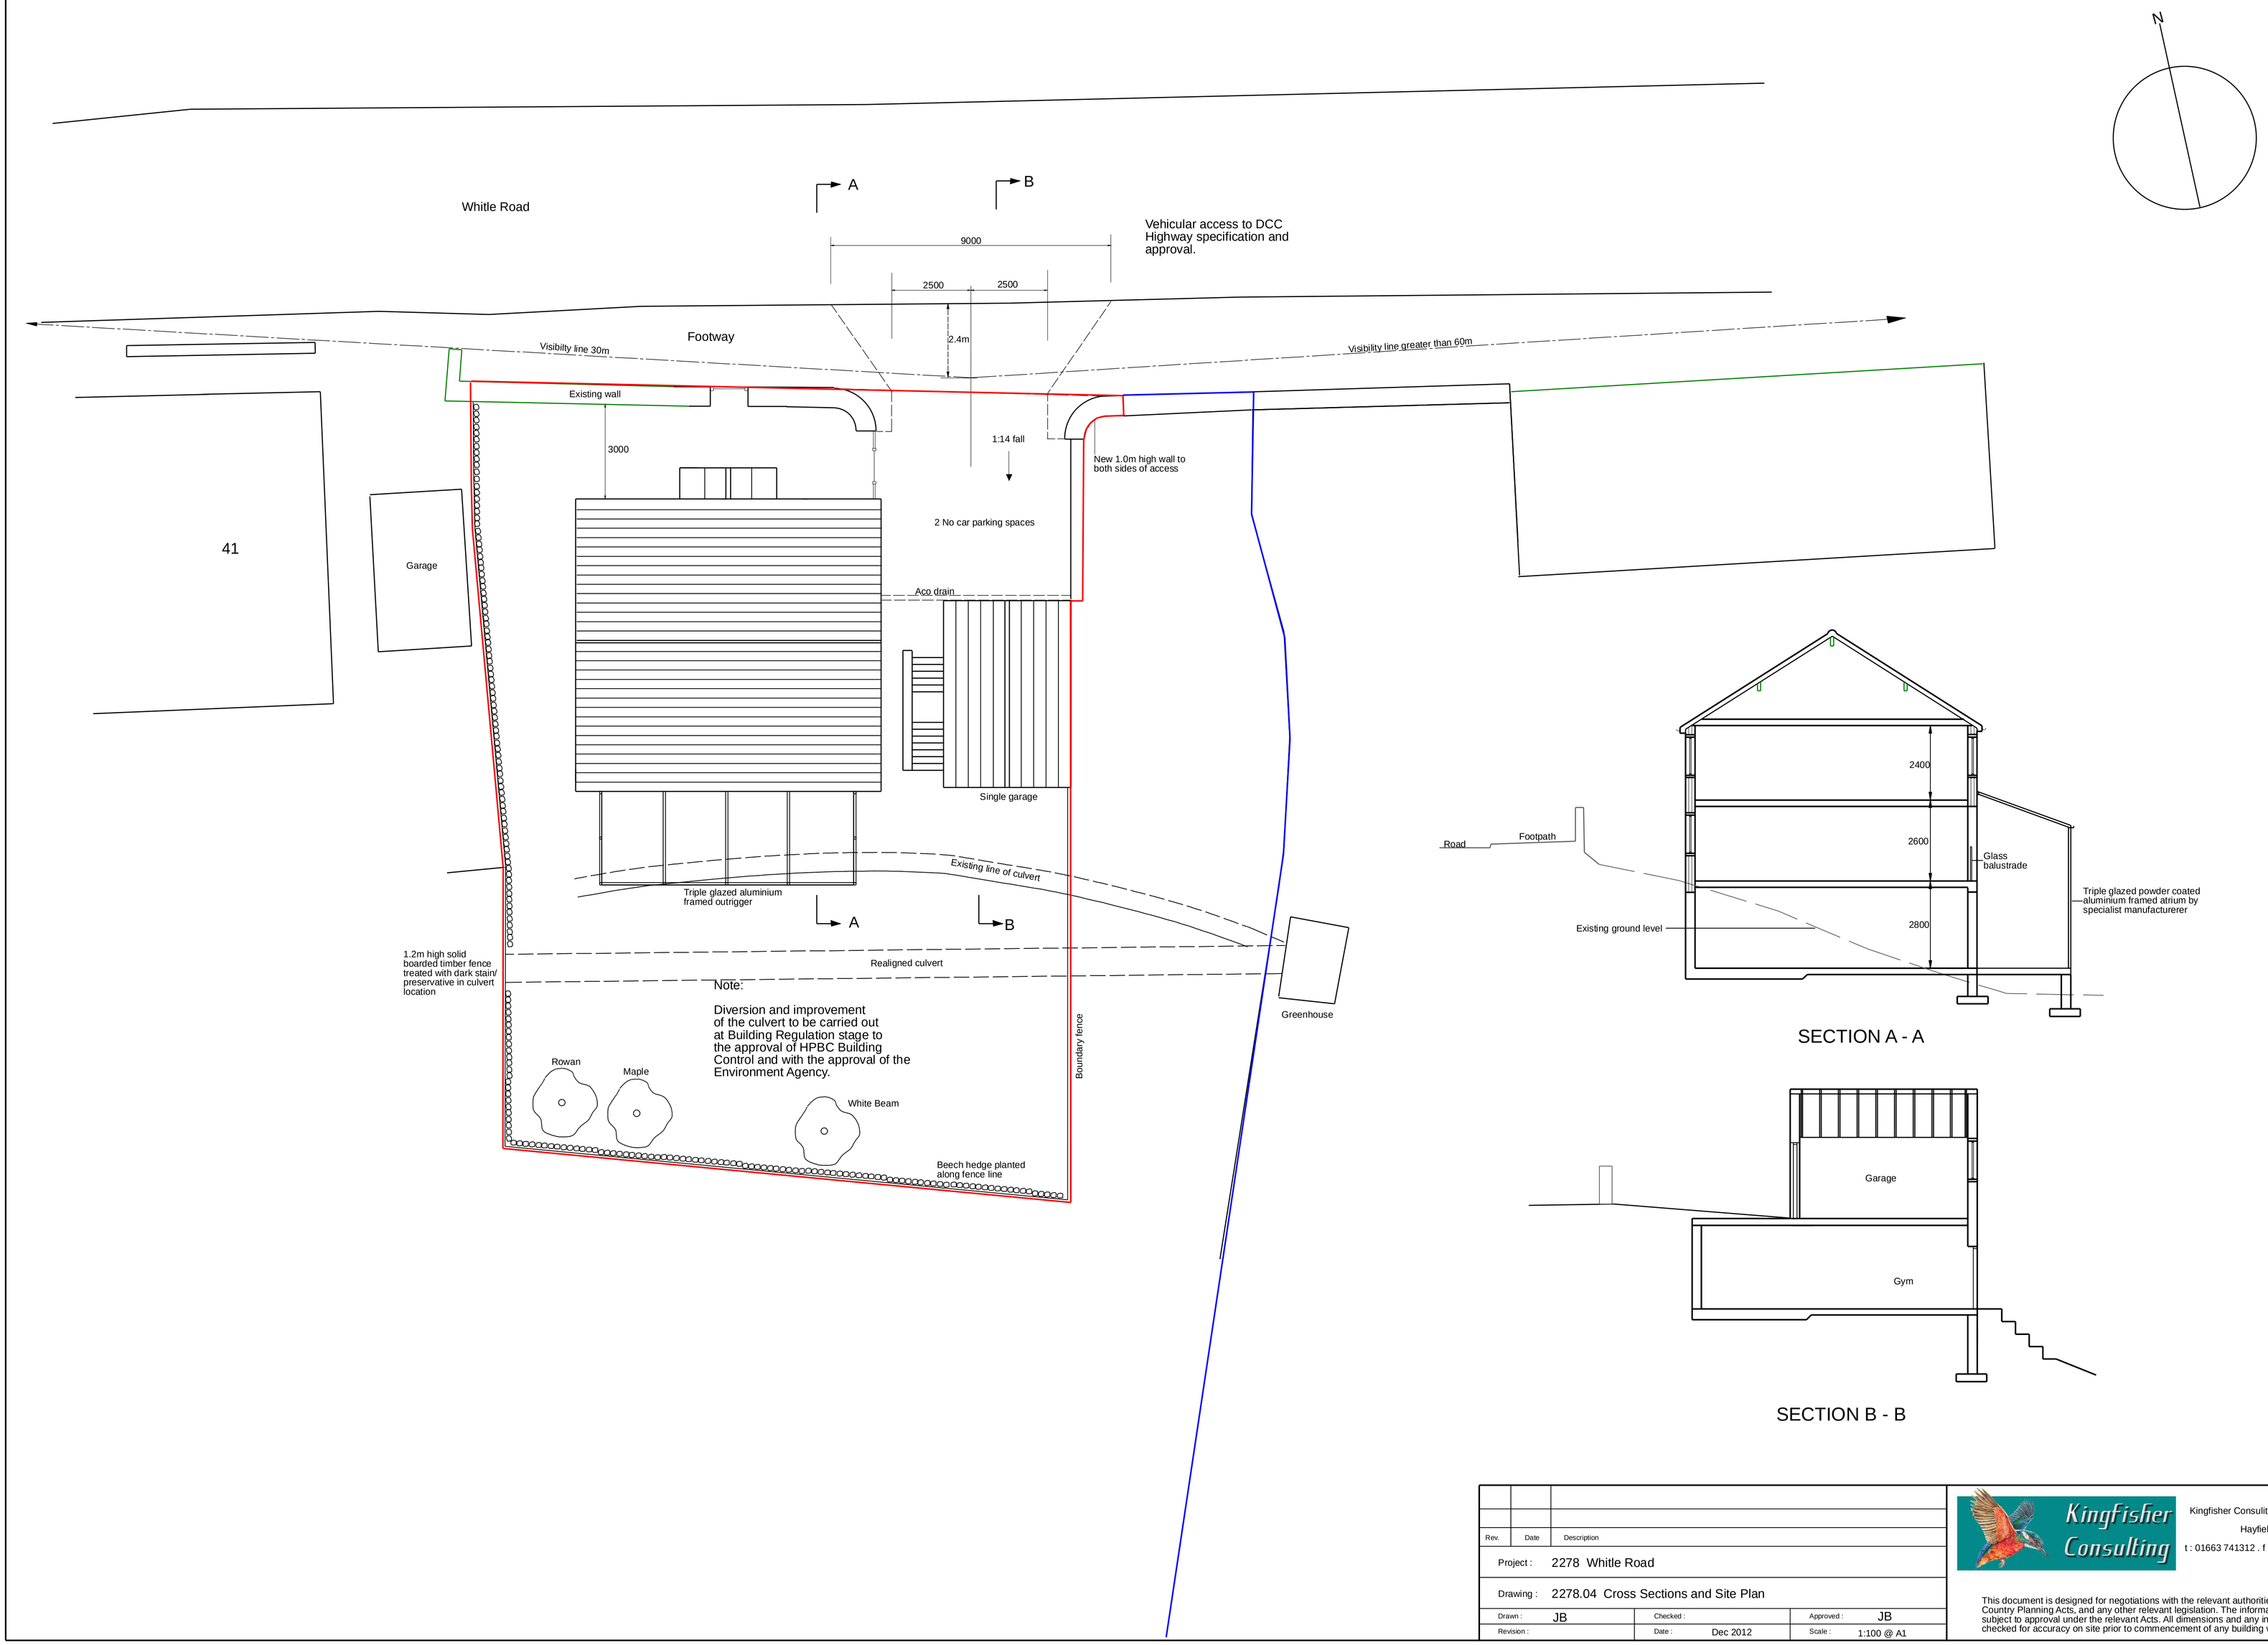

Note:

Diversion and improvement of the culvert to be carried out at Building Regulation stage to the approval of HPBC Building Control and with the approval of the Environment Agency.

SECTION A - A

SECTION B - B

Rev.	Date	Description

Project : 2278 Whitle Road

Drawing : 2278.04 Cross Sections and Site Plan

Drawn :	JB	Checked :		Approved :	JB
Revision :		Date :	Dec 2012	Scale :	1:100 @ A1

Kingfisher Consulting

Kingfisher Consulitng . Barley Castle Yard . Market Street
Hayfield . High Peak . SK22 2EP
t : 01663 741312 . f : 08701 314559 . e : jb@kingfisher1.net

This document is designed for negotiations with the relevant authorities under the Building Act, Town and Country Planning Acts, and any other relevant legislation. The information contained herein may also be subject to approval under the relevant Acts. All dimensions and any information contained herein must be checked for accuracy on site prior to commencement of any building works.