HPK/2005/0803
24.11.05

REVISED PLANS

LOCATION PLAN 1:1250

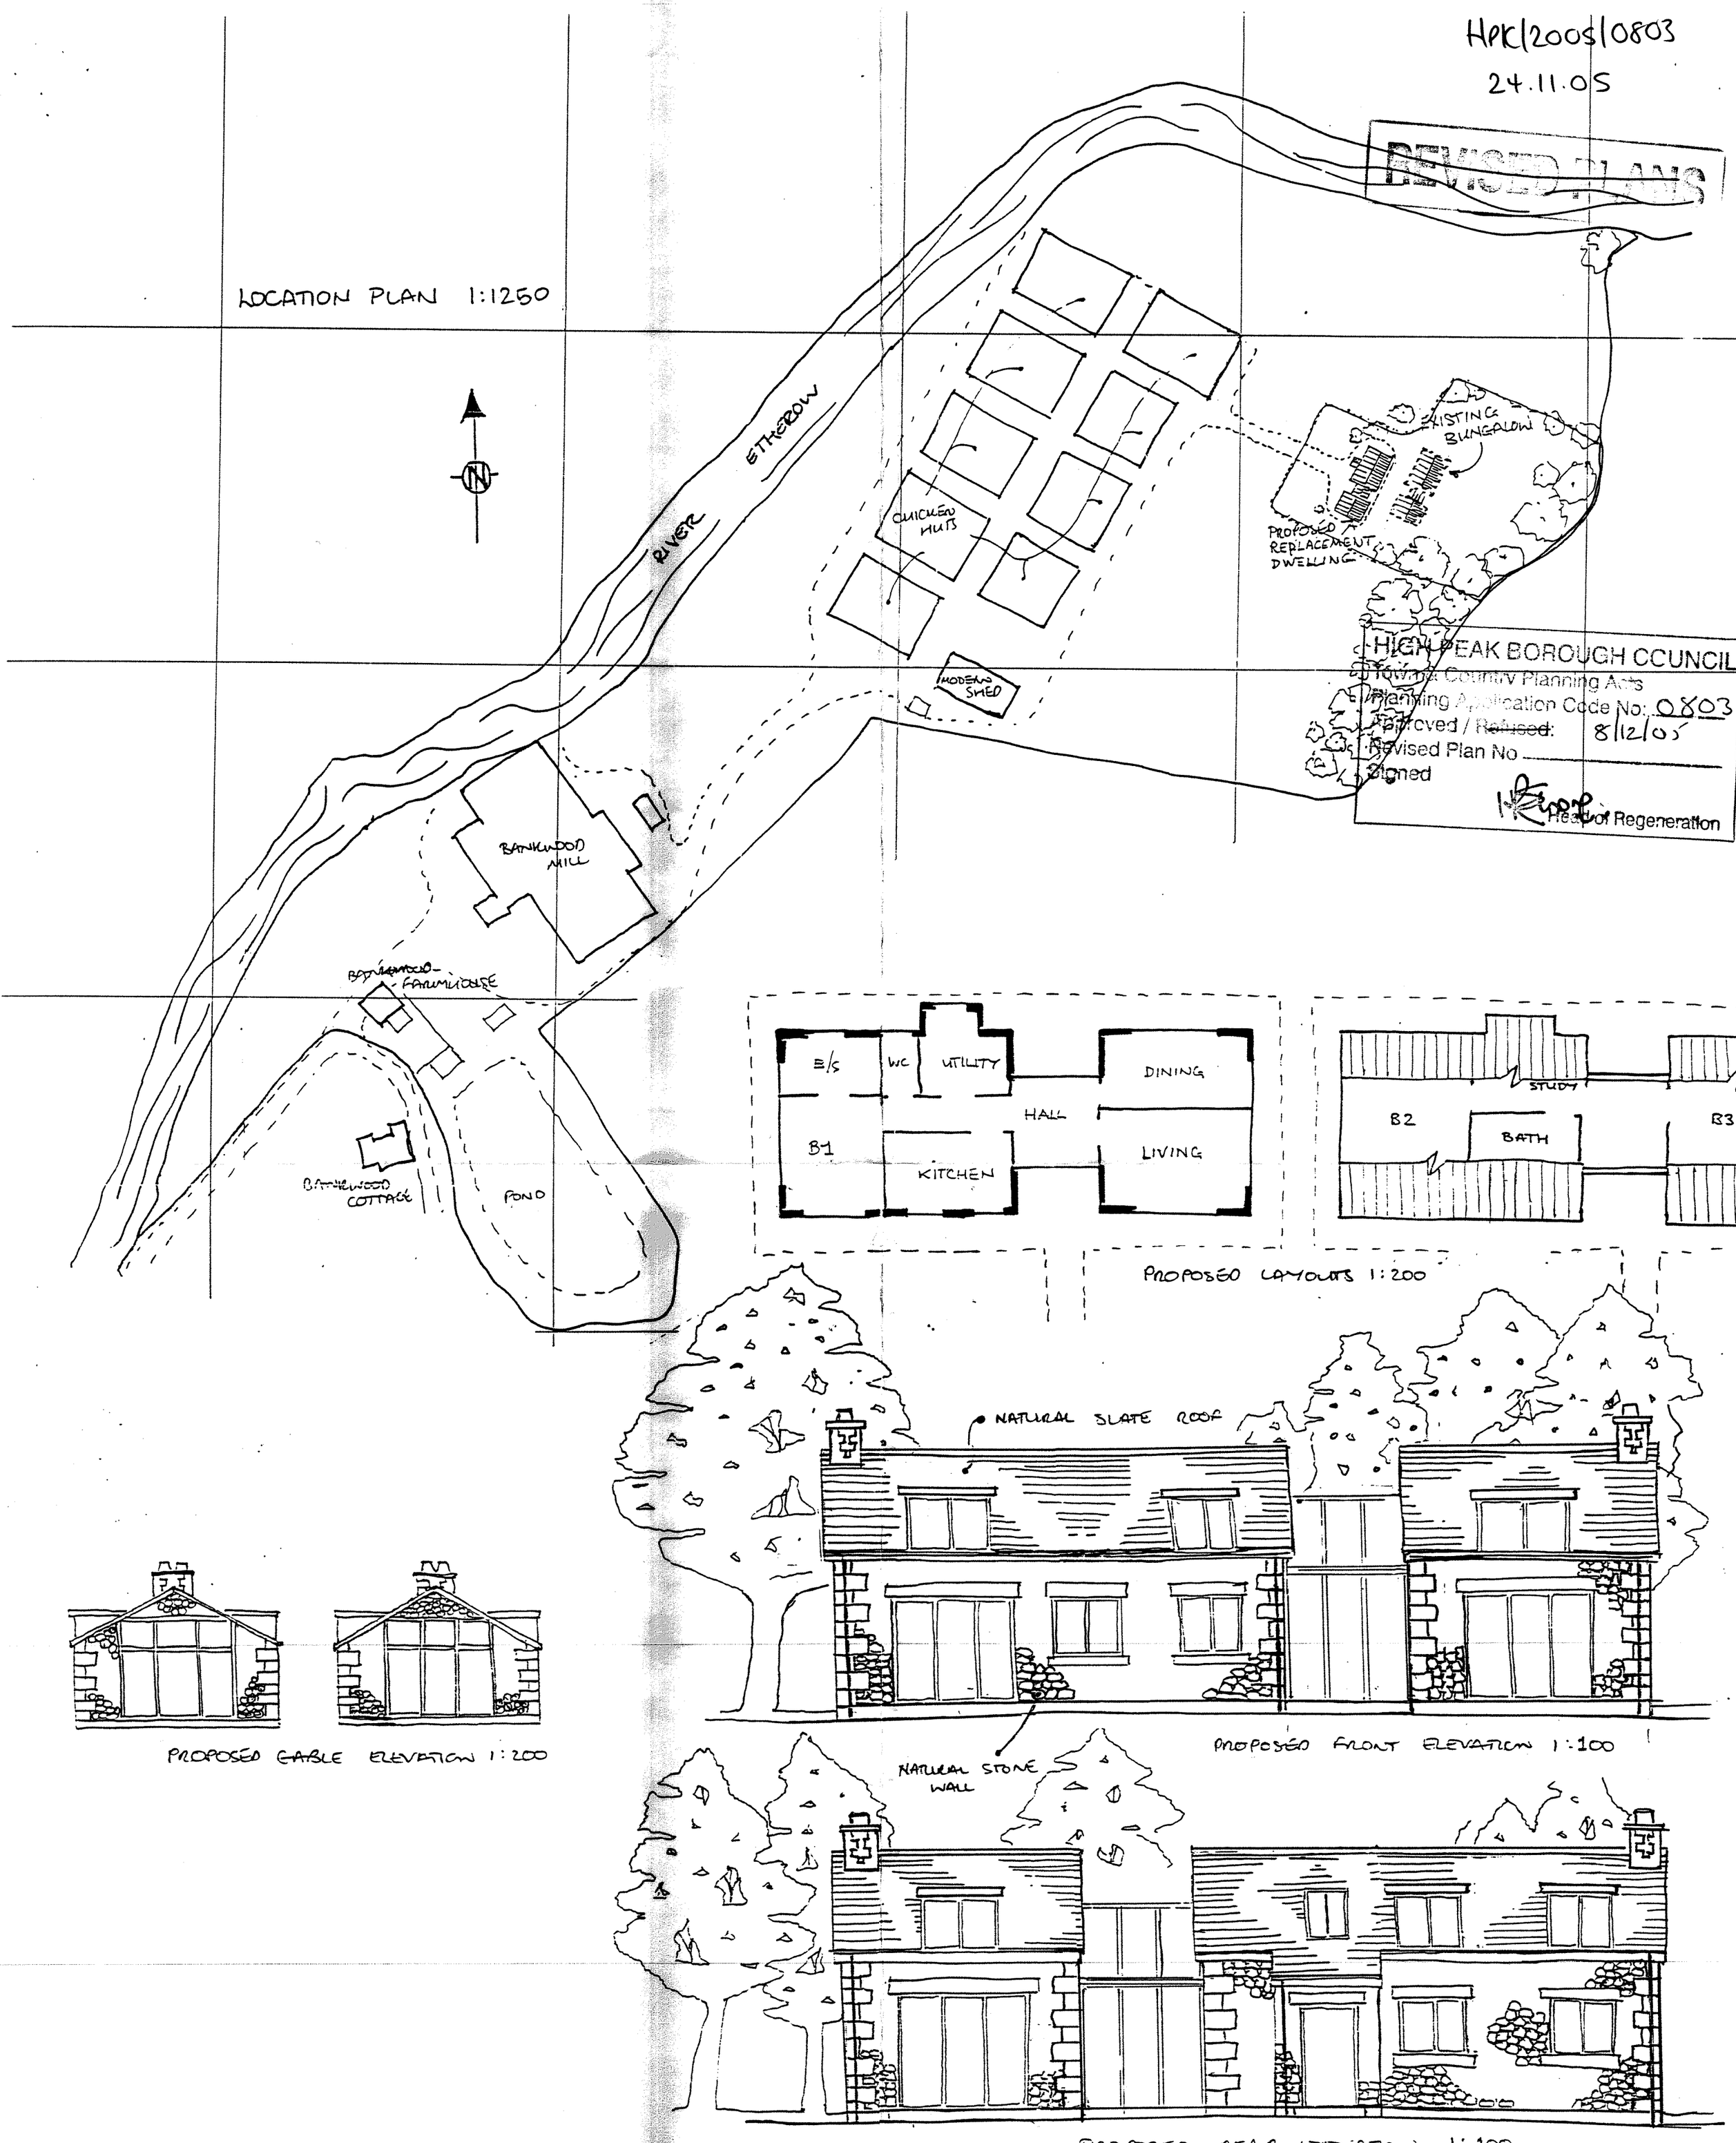

HIGH PEAK BOROUGH COUNCIL
Town & Country Planning Acts
Planning Application Code No: 0803
Approved / Refused: 8/12/05
Revised Plan No
Signed
Head of Regeneration

PROPOSED LAYOUTS 1:200

PROPOSED FRONT ELEVATION 1:100

PROPOSED REAR ELEVATION 1:100

PROPOSED GABLE ELEVATION 1:200

Replacement dwelling constructed of natural stone walls lintels & cills & natural slate roof.

Principal
STEVE DOBIE

Date 10·10·05

02A