This drawing has been prepared from information provided by a third party and is subject to a detailed site survey
All dimensions must be checked on site

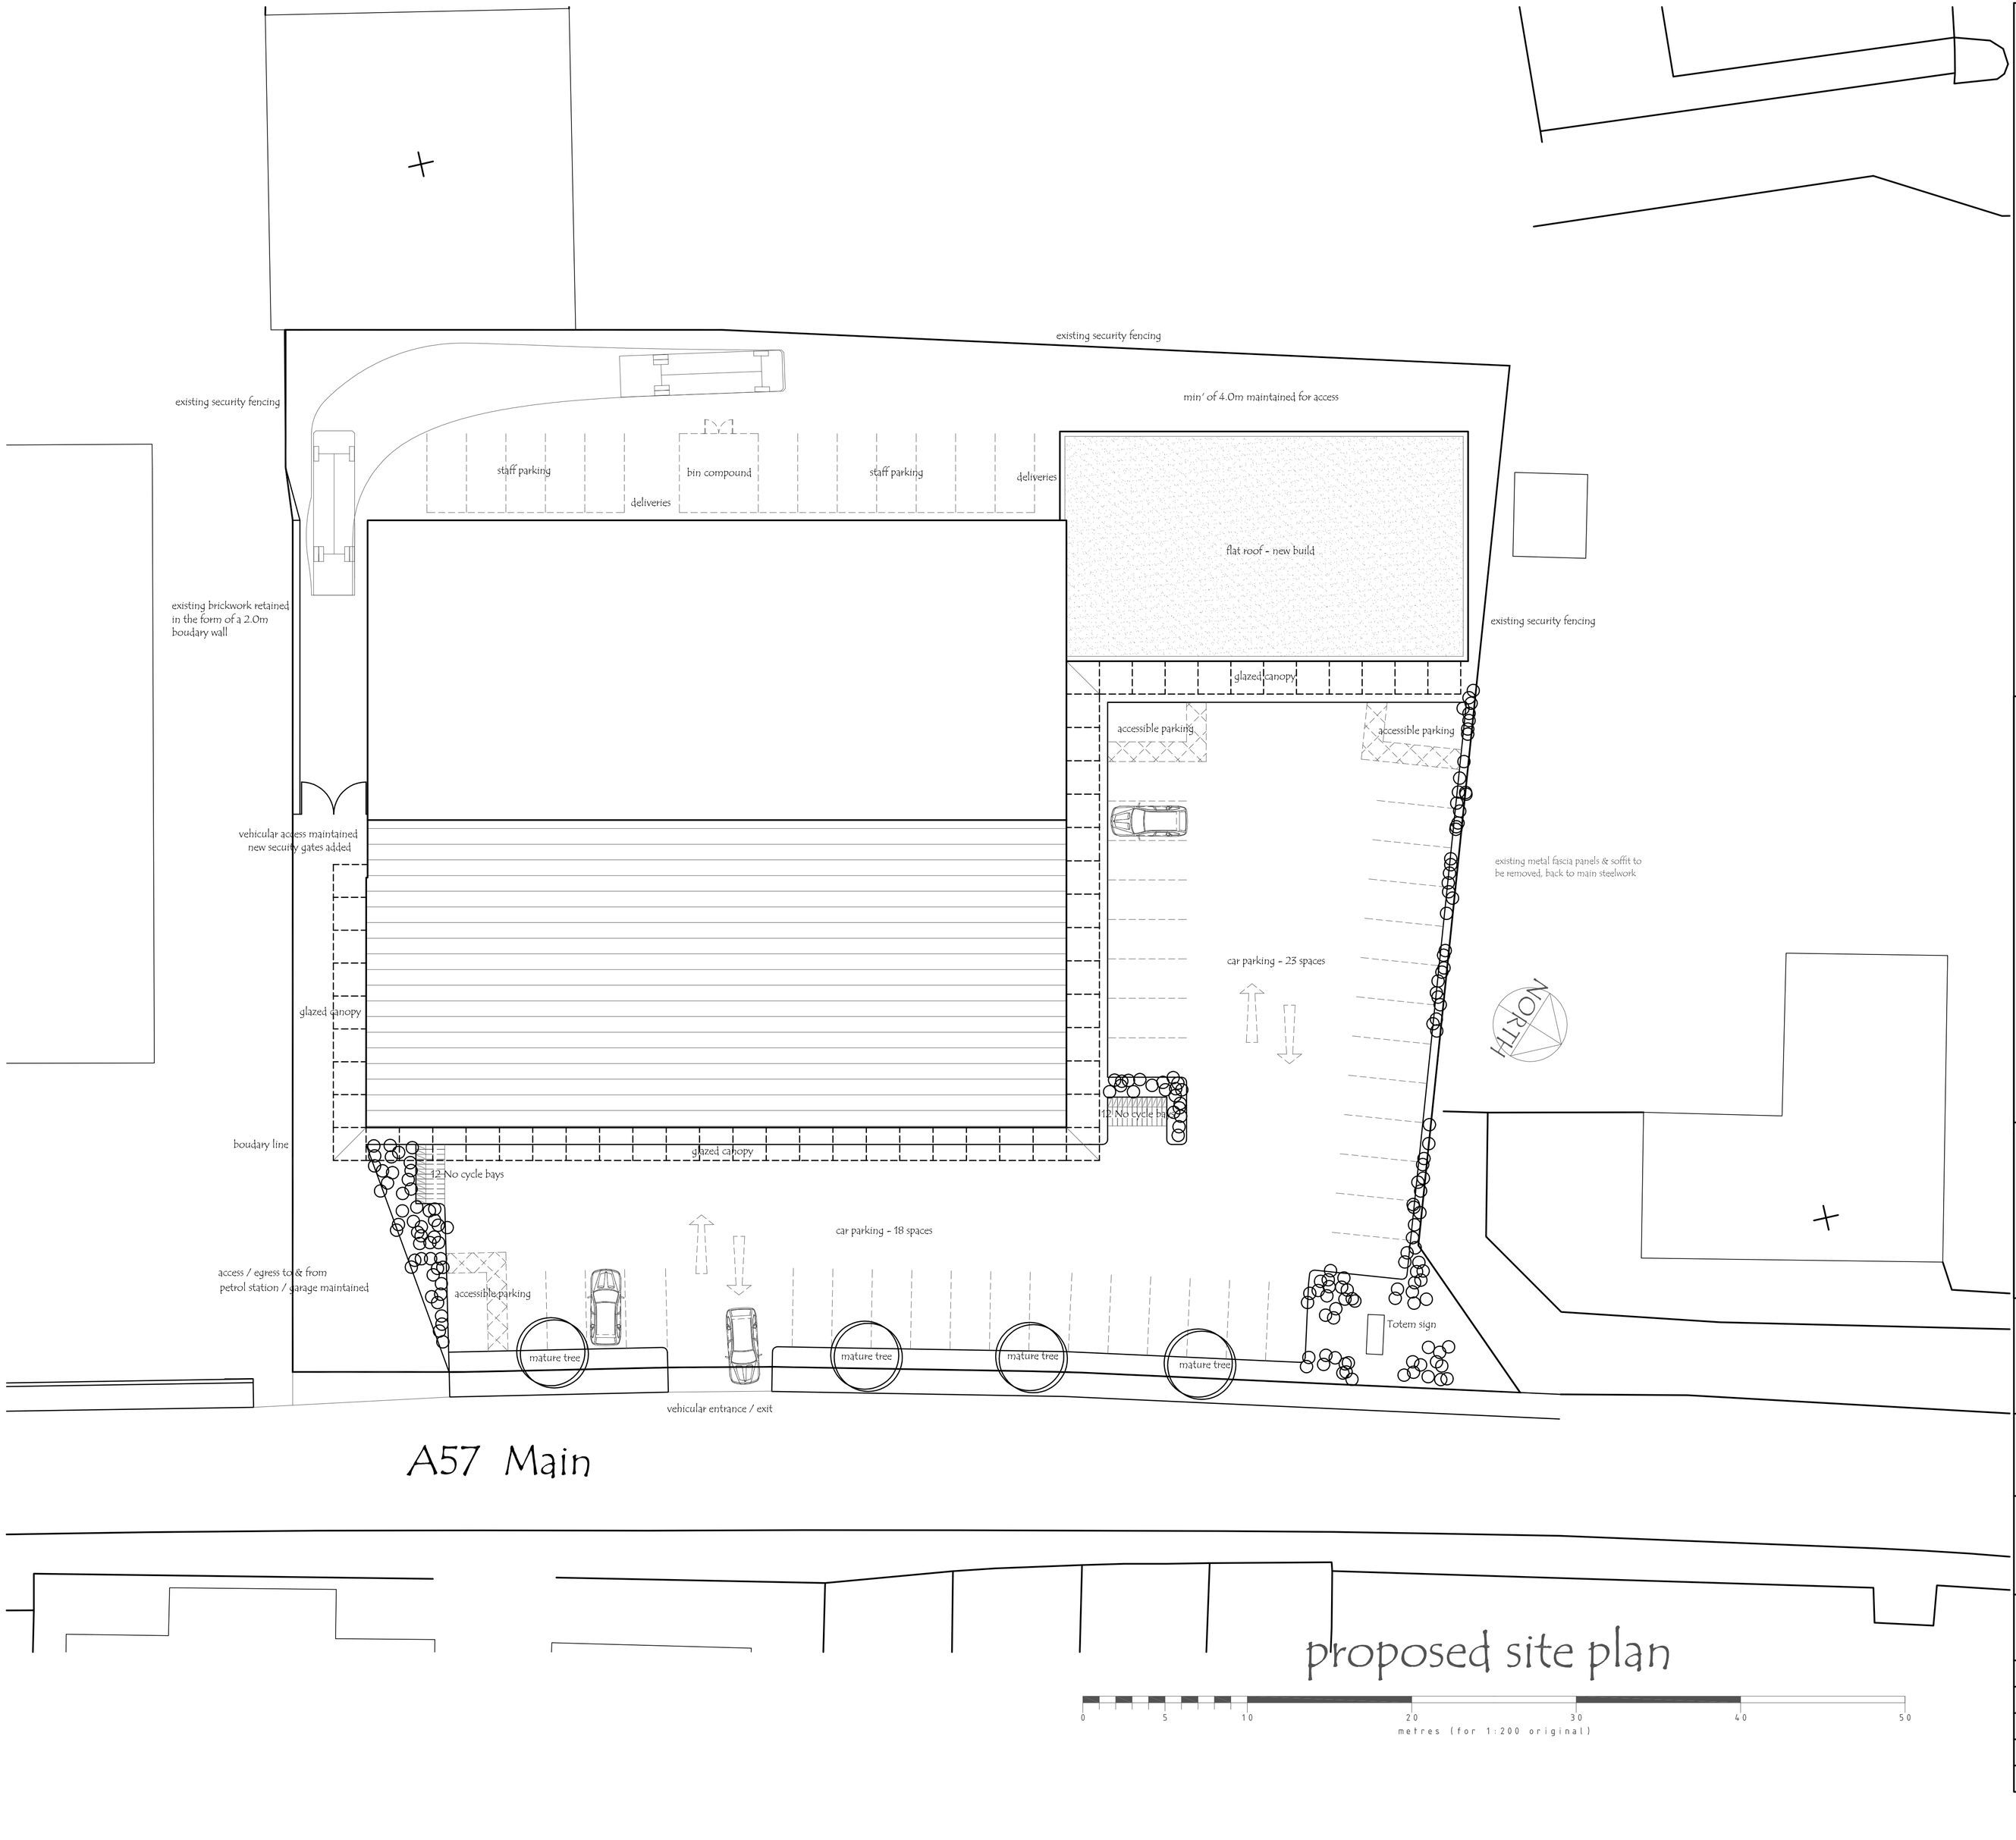

proposed site plan

0 5 10 20 30 40 50
metres (for 1:200 original)

All Dimensions to be checked on site prior to work commencing on site.
All discrepancies must be reported

revisions

BLUE DEER

hia
ibbotson architects

Ibbotson Architects Limited
4 Brunel House | Heather Lane | Hathersage Park
Hathersage | Hope Valley | S32 1DP
t: +44 (0) 1433 651 828

www.ibbotsonarchitects.co.uk
info@ibbotsonarchitects.co.uk

CLIENT: Blue Deer Ltd

PROJECT: Mixed use Development
Main A57
Brookfield
Glossop. SK13 6JF

TITLE: proposed SITE

STATUS: PLANNING

DRAWN BY: Dave Robinson

DATE: 15/03/2013

SCALE: 1/200 @ A1

DRAWING No: 0124.109

REV: