# GROUND FLOOR PLAN AS EXISTING 1:50












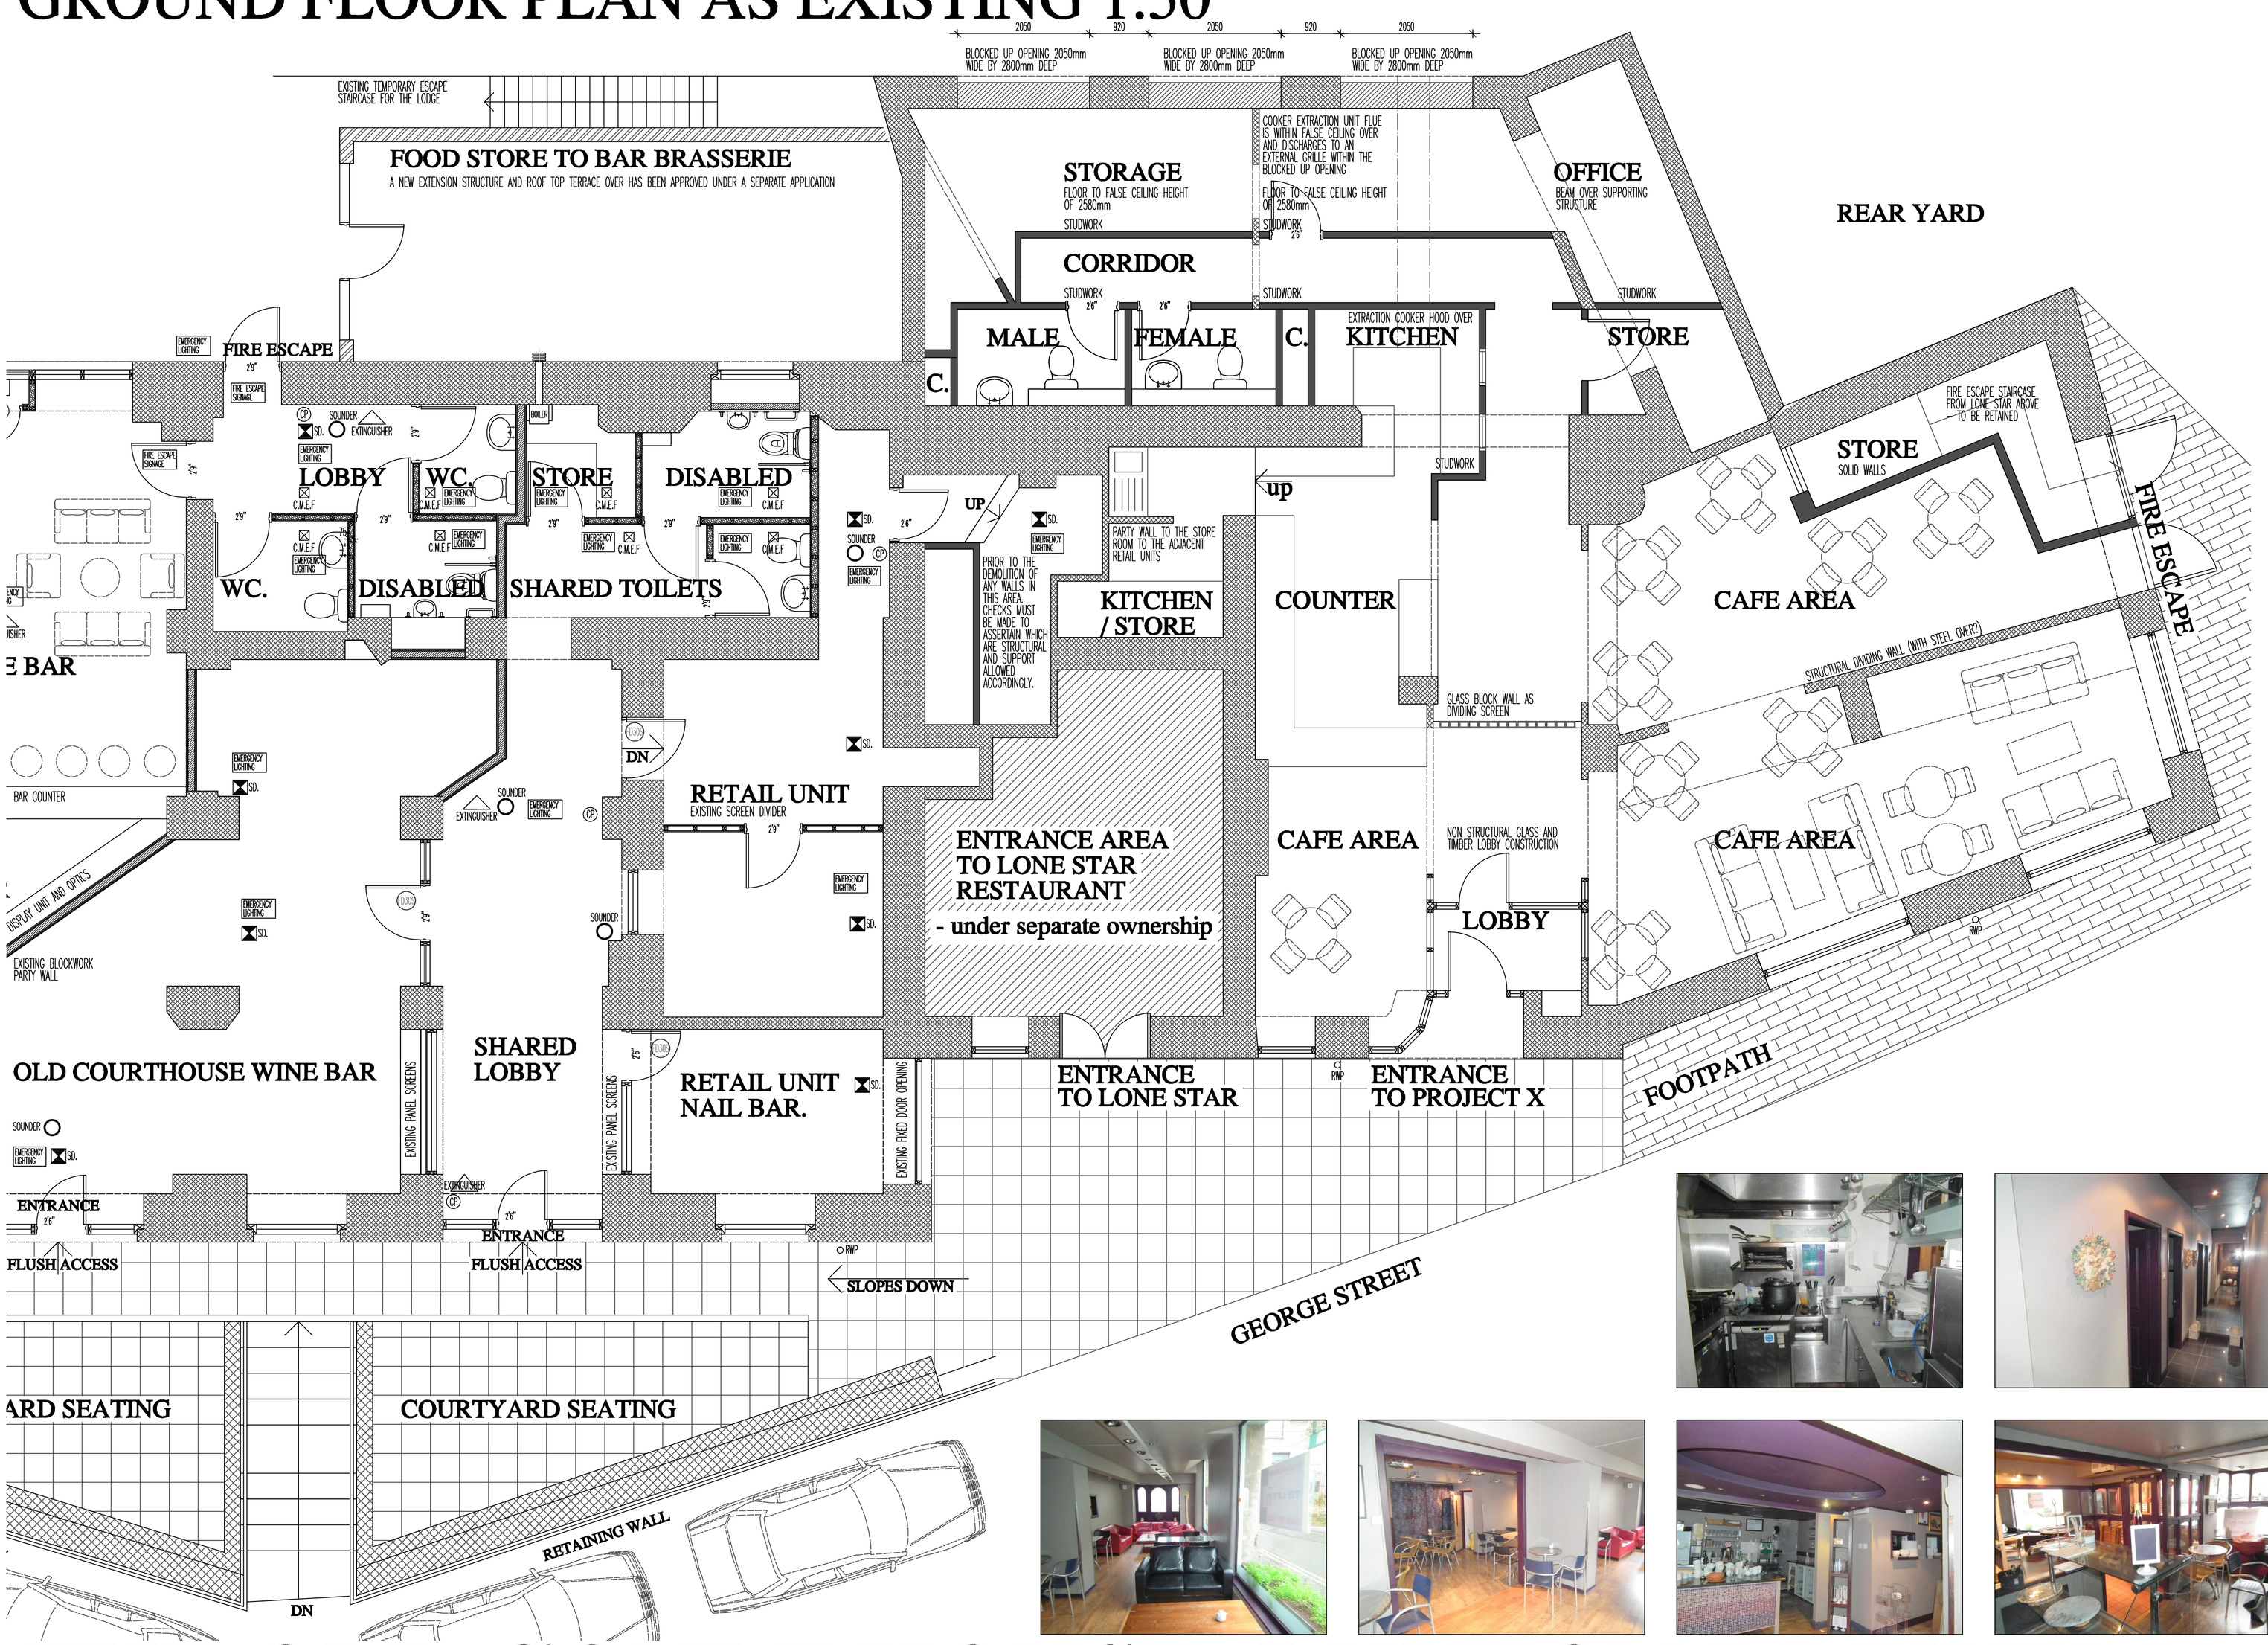













REVISIONS:

THE OLD COURT HOUSE
BUXTON BREWERY -THE BUXTON TAP HOUSE

THE OLD COURT HOUSE

SCALE: 1:50

DATE: MAR'13 | DRAWN: AJS | CHECKED: AJS

©THIS DRAWING AND THE BUILDING WORKS DEPICTED ARE THE COPYRIGHT OF AJS ARCHITECTURE AND MAY NOT BE REPRODUCED OR UNDERTAKEN EXCEPT BY WRITTEN PERMISSION. NO LIABILITY WILL BE ACCEPTED FOR AMENDMENTS MADE BY OTHER PERSONS.
DO NOT SCALE THIS DRAWING, USE SITE FIGURED DIMENSIONS ONLY, IF IN DOUBT ASK.

A.J.S ARCHITECTURE
32 carr road.
buxton.
derbyshire.
sk17 6wf.
h: 01298 26062
m: 07794 400237

DRAWING No: SURVEY DRAWING 01

B REGS COMPLIANT

# THE OLD COURT HOUSE, BUXTON BREWERY