
HIGH PEAK
HPK/2013/011
5 MAR 2013
H COUNCIL

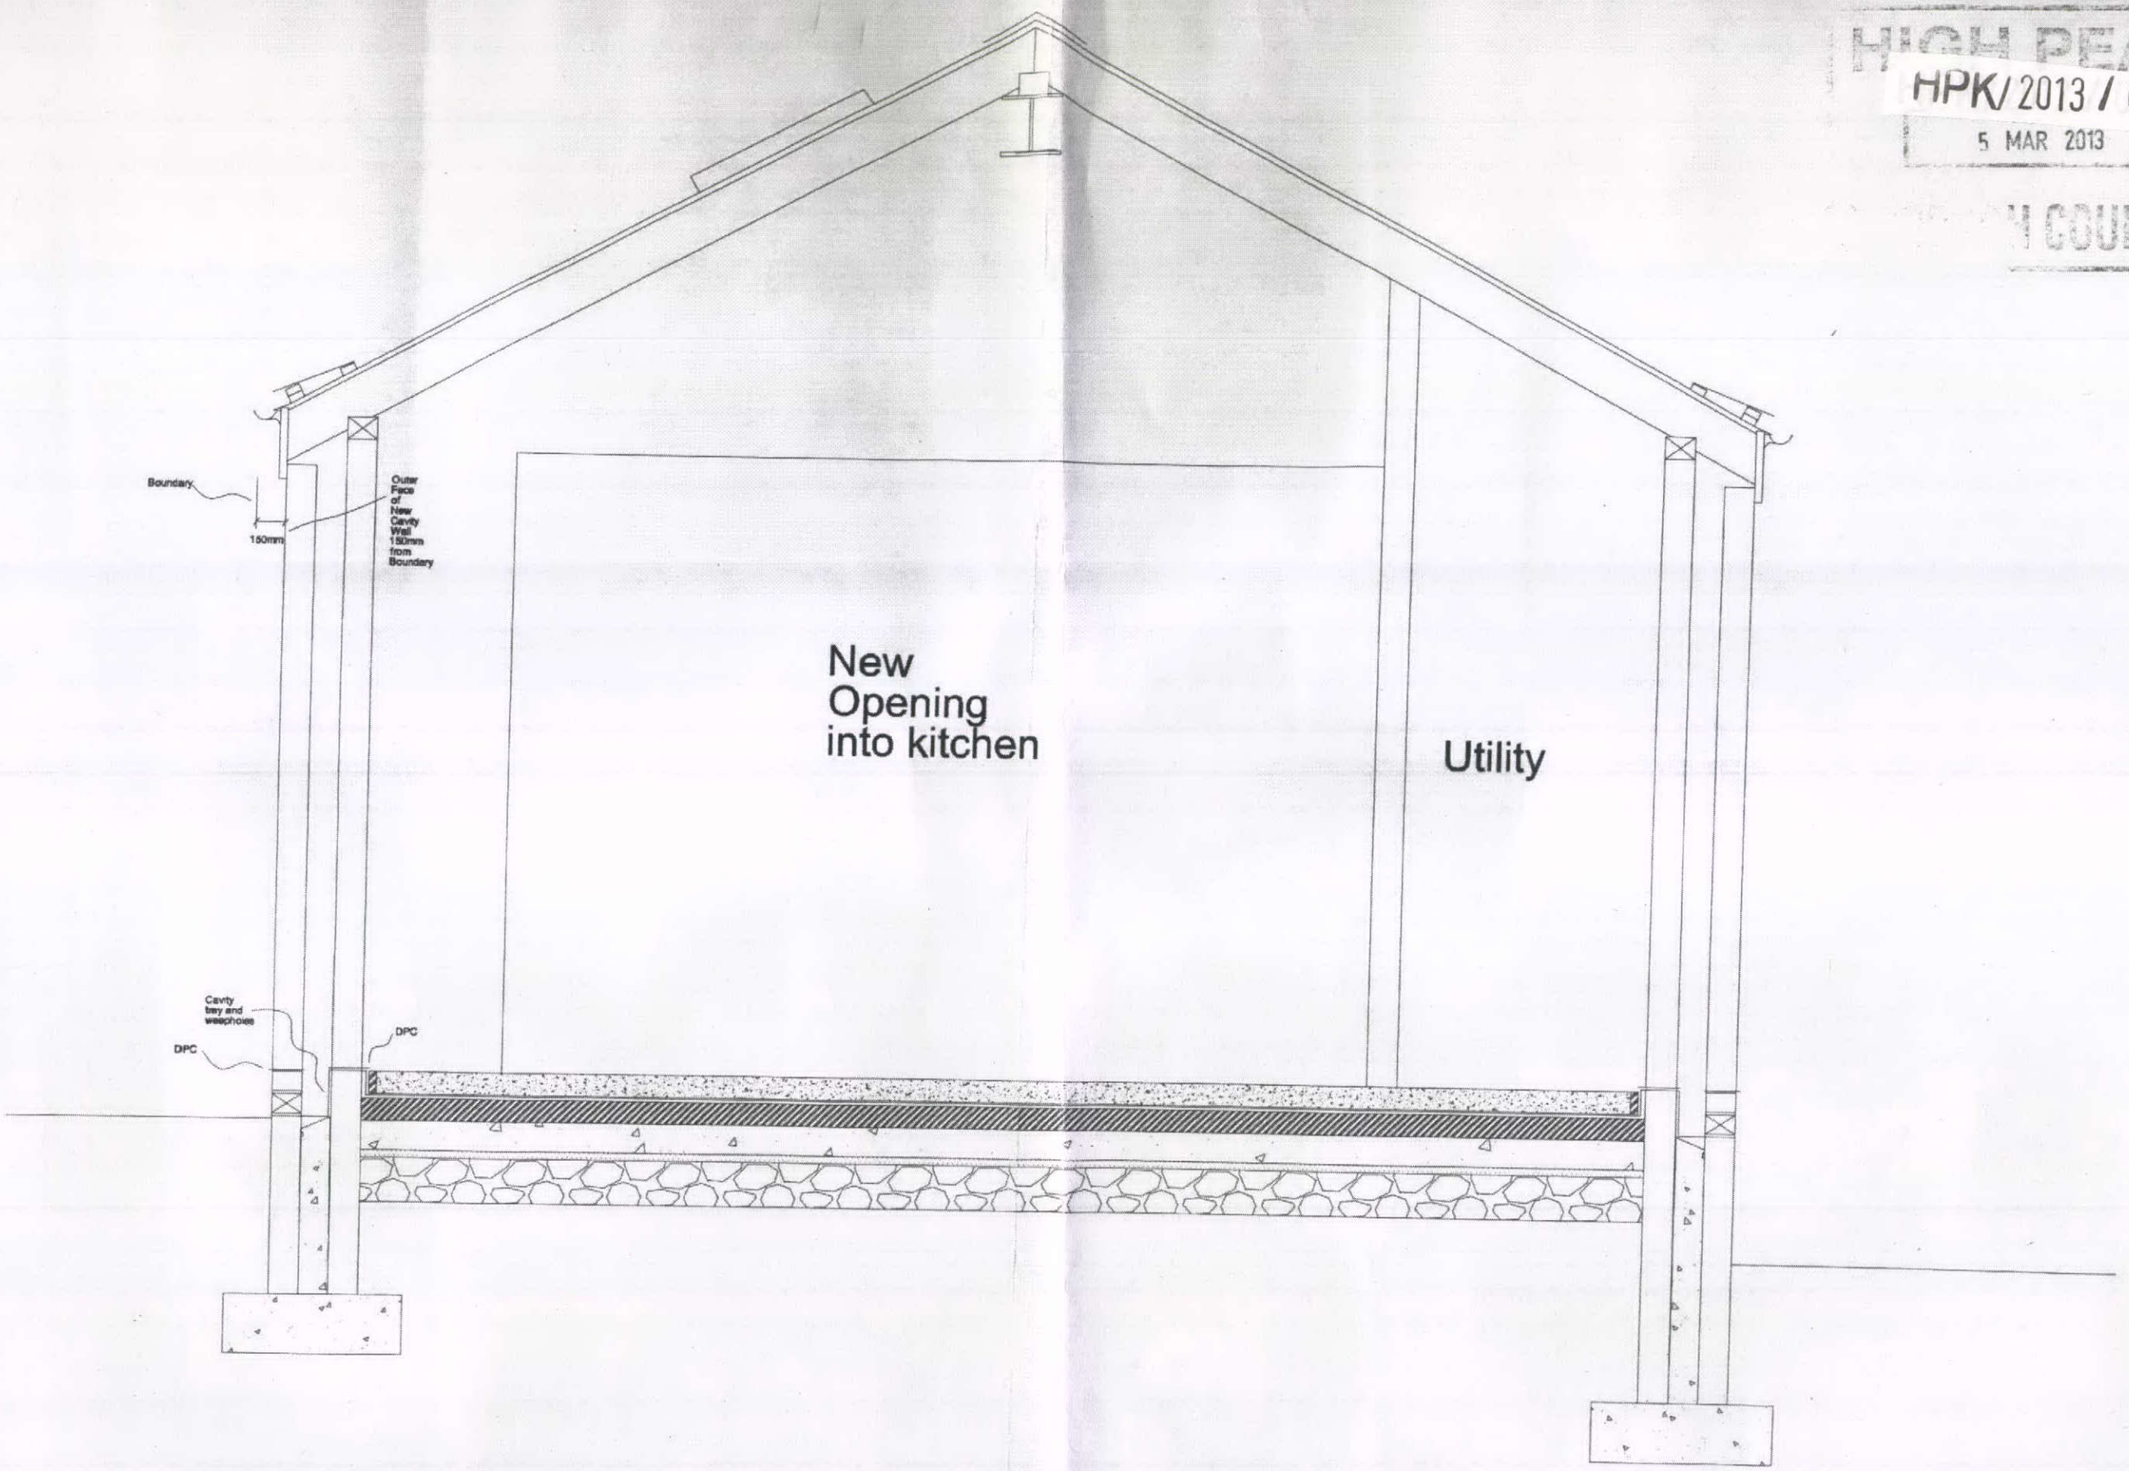

SECTION A-A Scale 1:20 @ A3

PLAN 05