
HPK/2013/0227

Land Registry
Official copy of title plan

Title number DY448630
Ordnance Survey map reference SK0473SE
Scale 1:1250
Administrative area Derbyshire: High Peak

HIGH PEAK
23 APR 2013
BOROUGH COUNCIL

© Crown Copyright. Produced by Land Registry. Reproduction in whole or in part is prohibited without the prior written permission of Ordnance Survey.

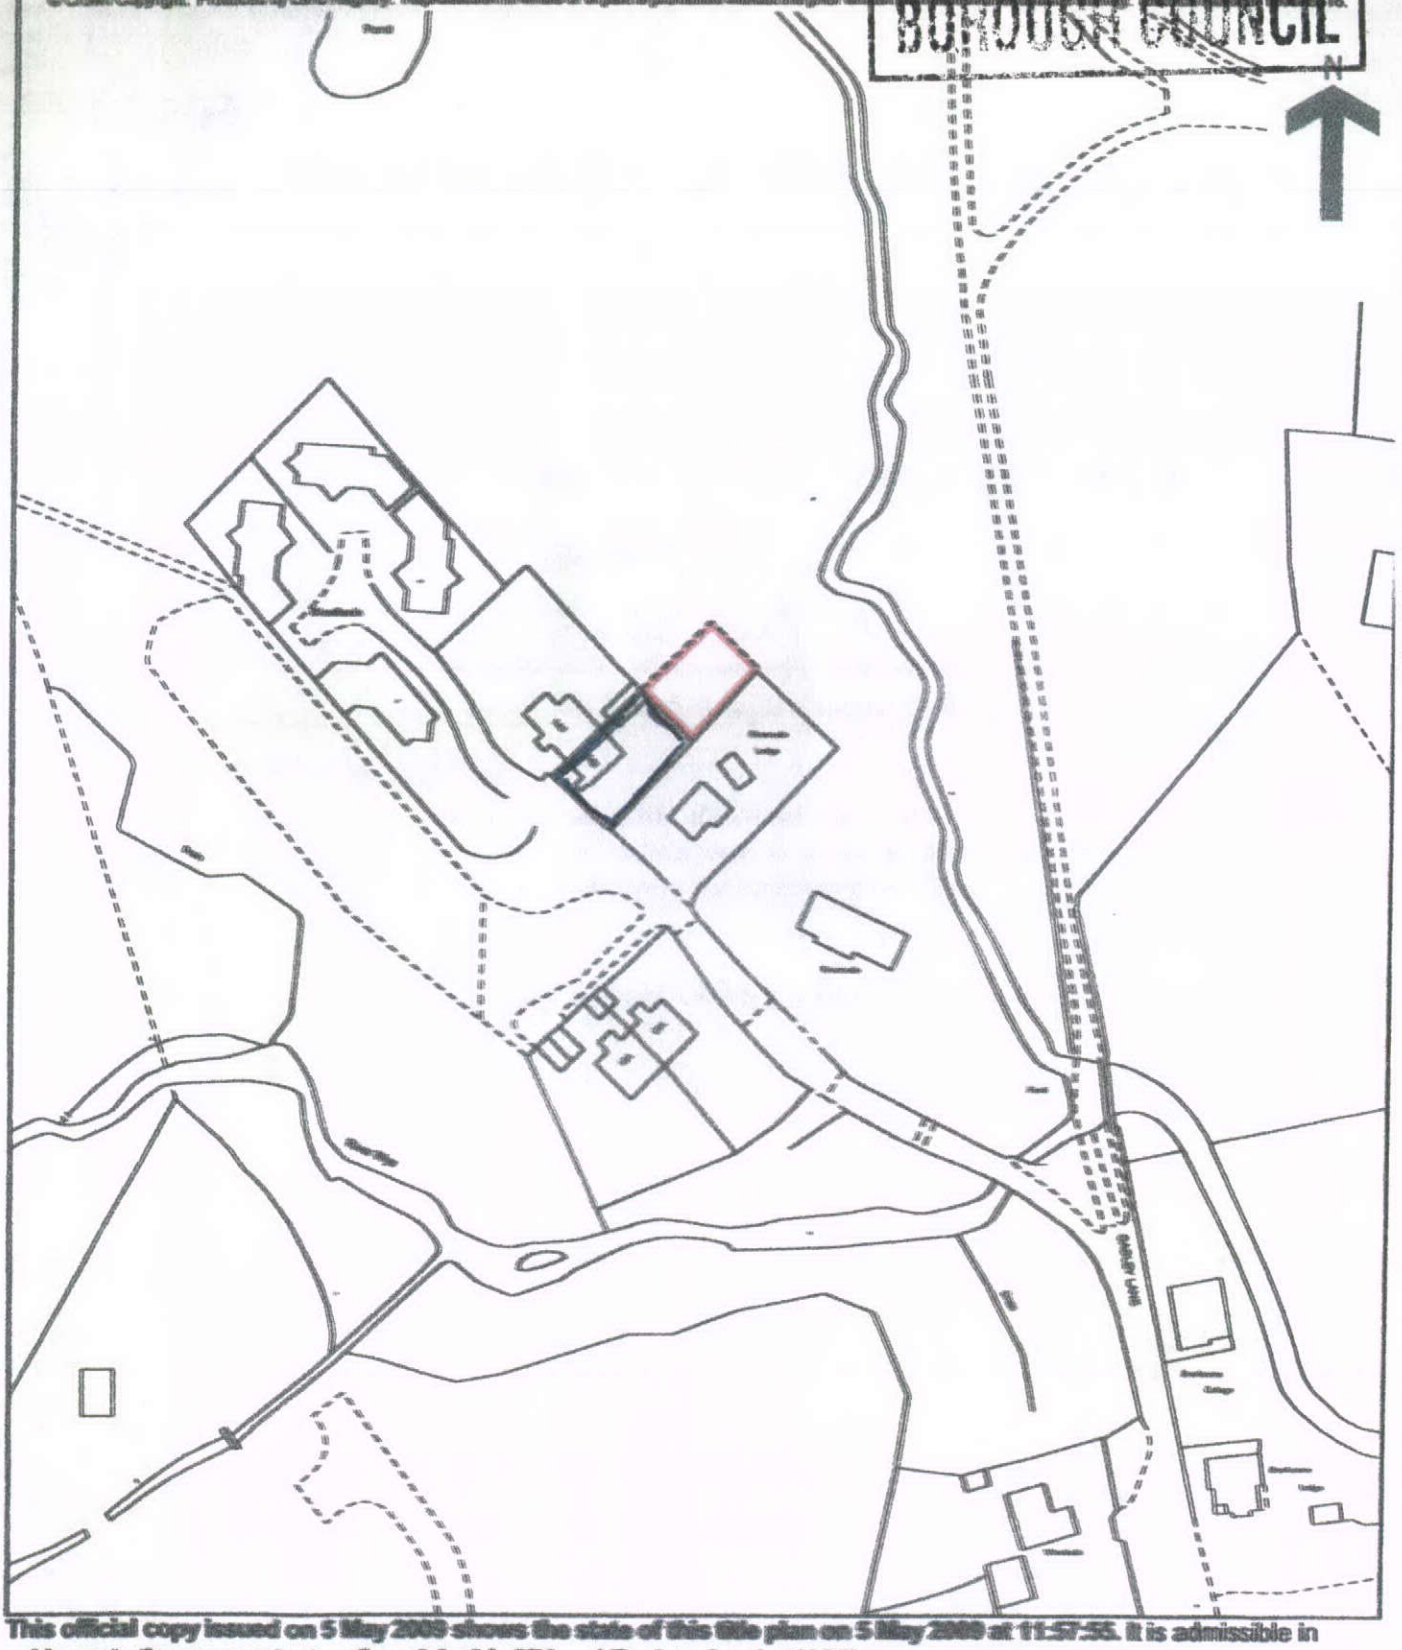

This official copy issued on 5 May 2009 shows the state of this title plan on 5 May 2009 at 11:57:55. It is admissible in evidence to the same extent as the original (s.67 Land Registration Act 2002).
This title plan shows the general position, not the exact line, of the boundaries. It may be subject to distortions in scale. Measurements scaled from this plan may not match measurements between the same points on the ground. See Land Registry Public Guide 19 - Title Plans and Boundaries.
This title is dealt with by Land Registry, Nottingham (West) Office.