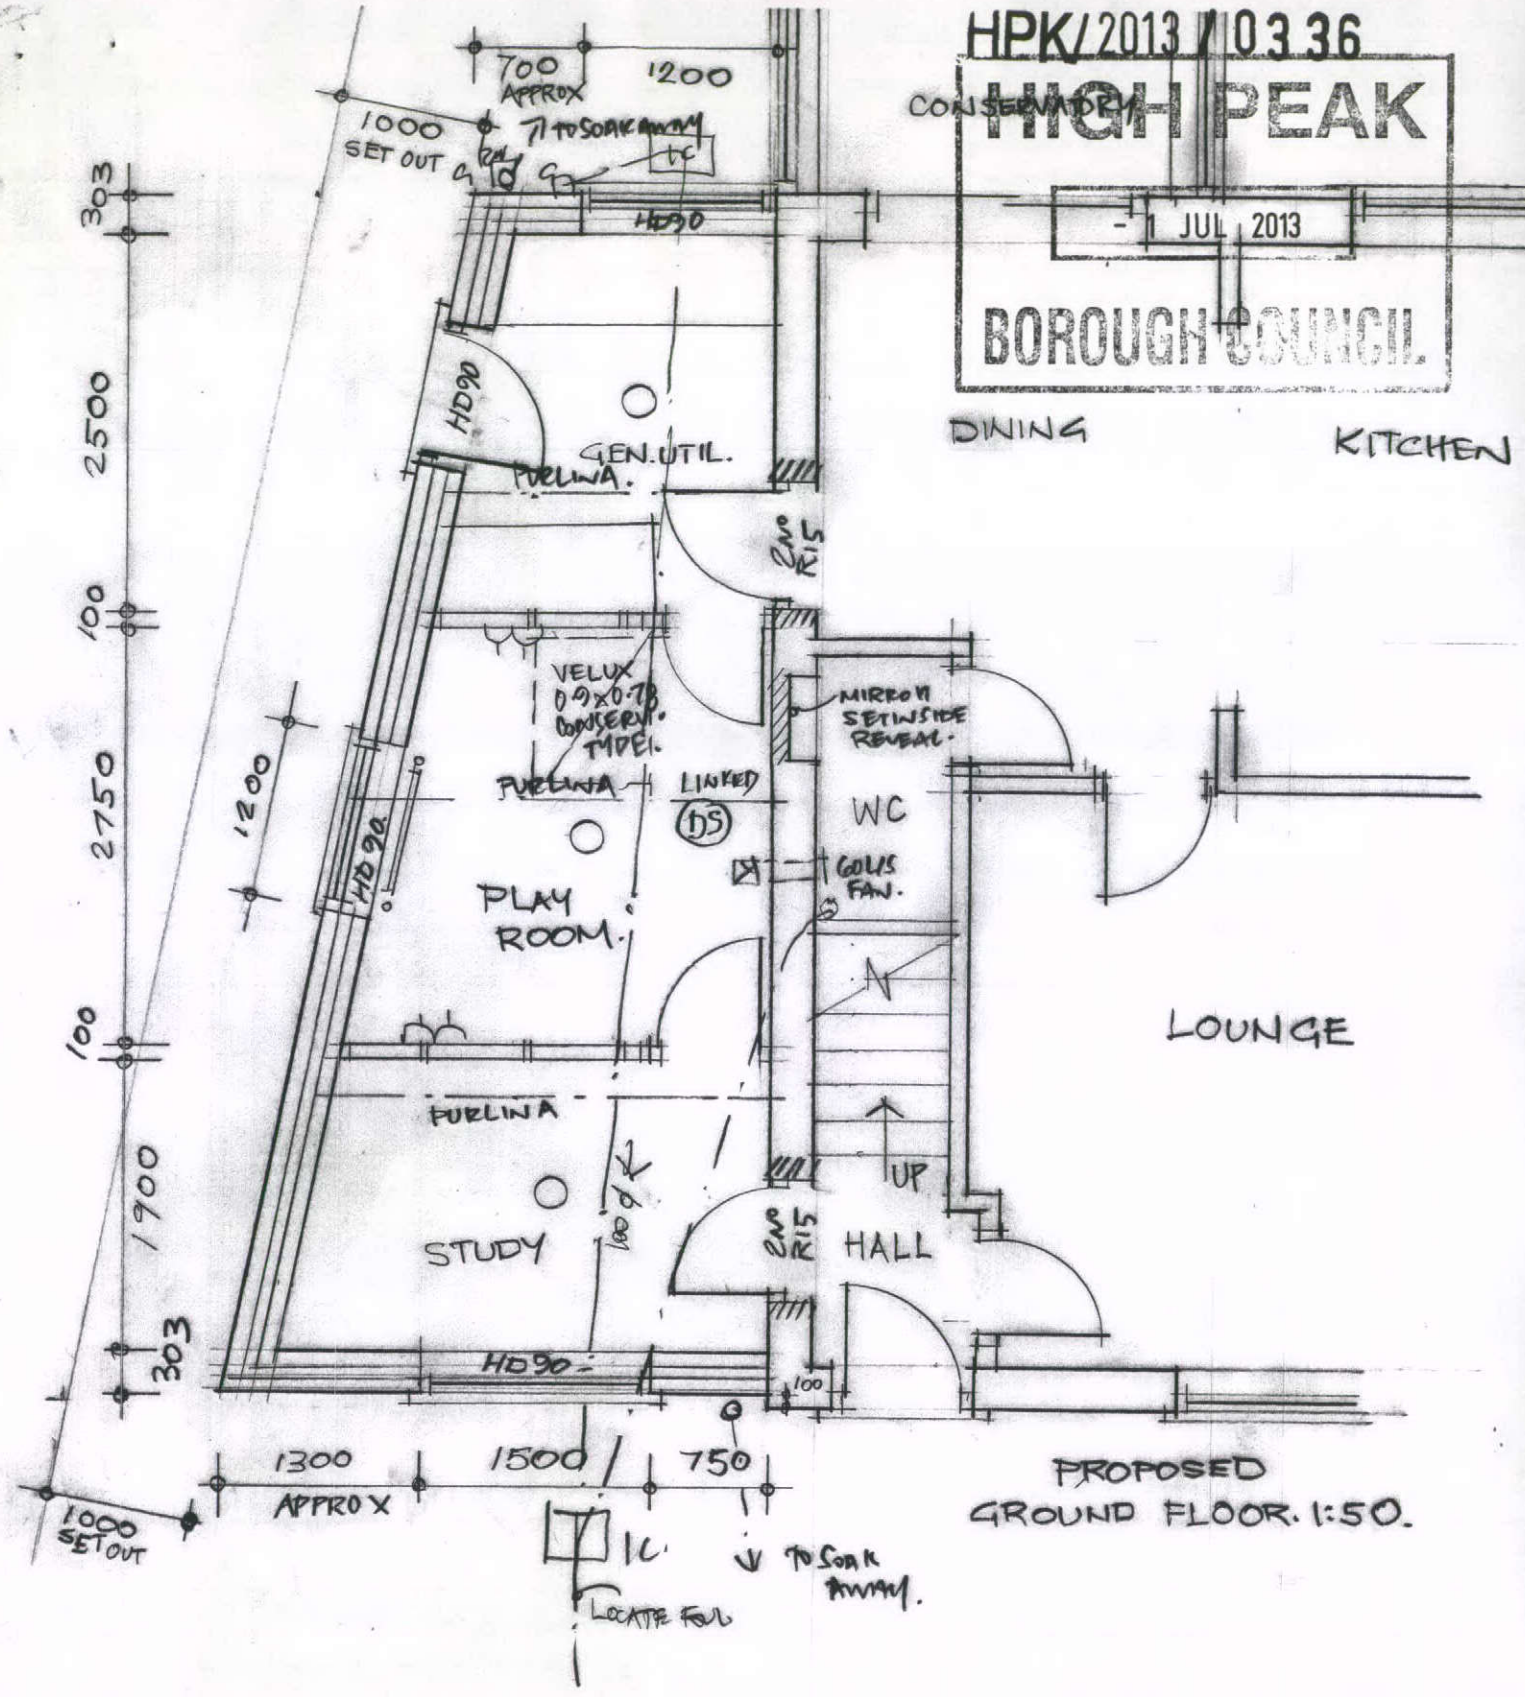


AP Building Design
Architectural and Development Consultant
CALL FOR FREE QUOTE & TELEPHONE ADVICE
TEL 01246 828075

A. WILLIAMS
10 TURNER RD
BUXTON.
JUNE 13. DRG. 04