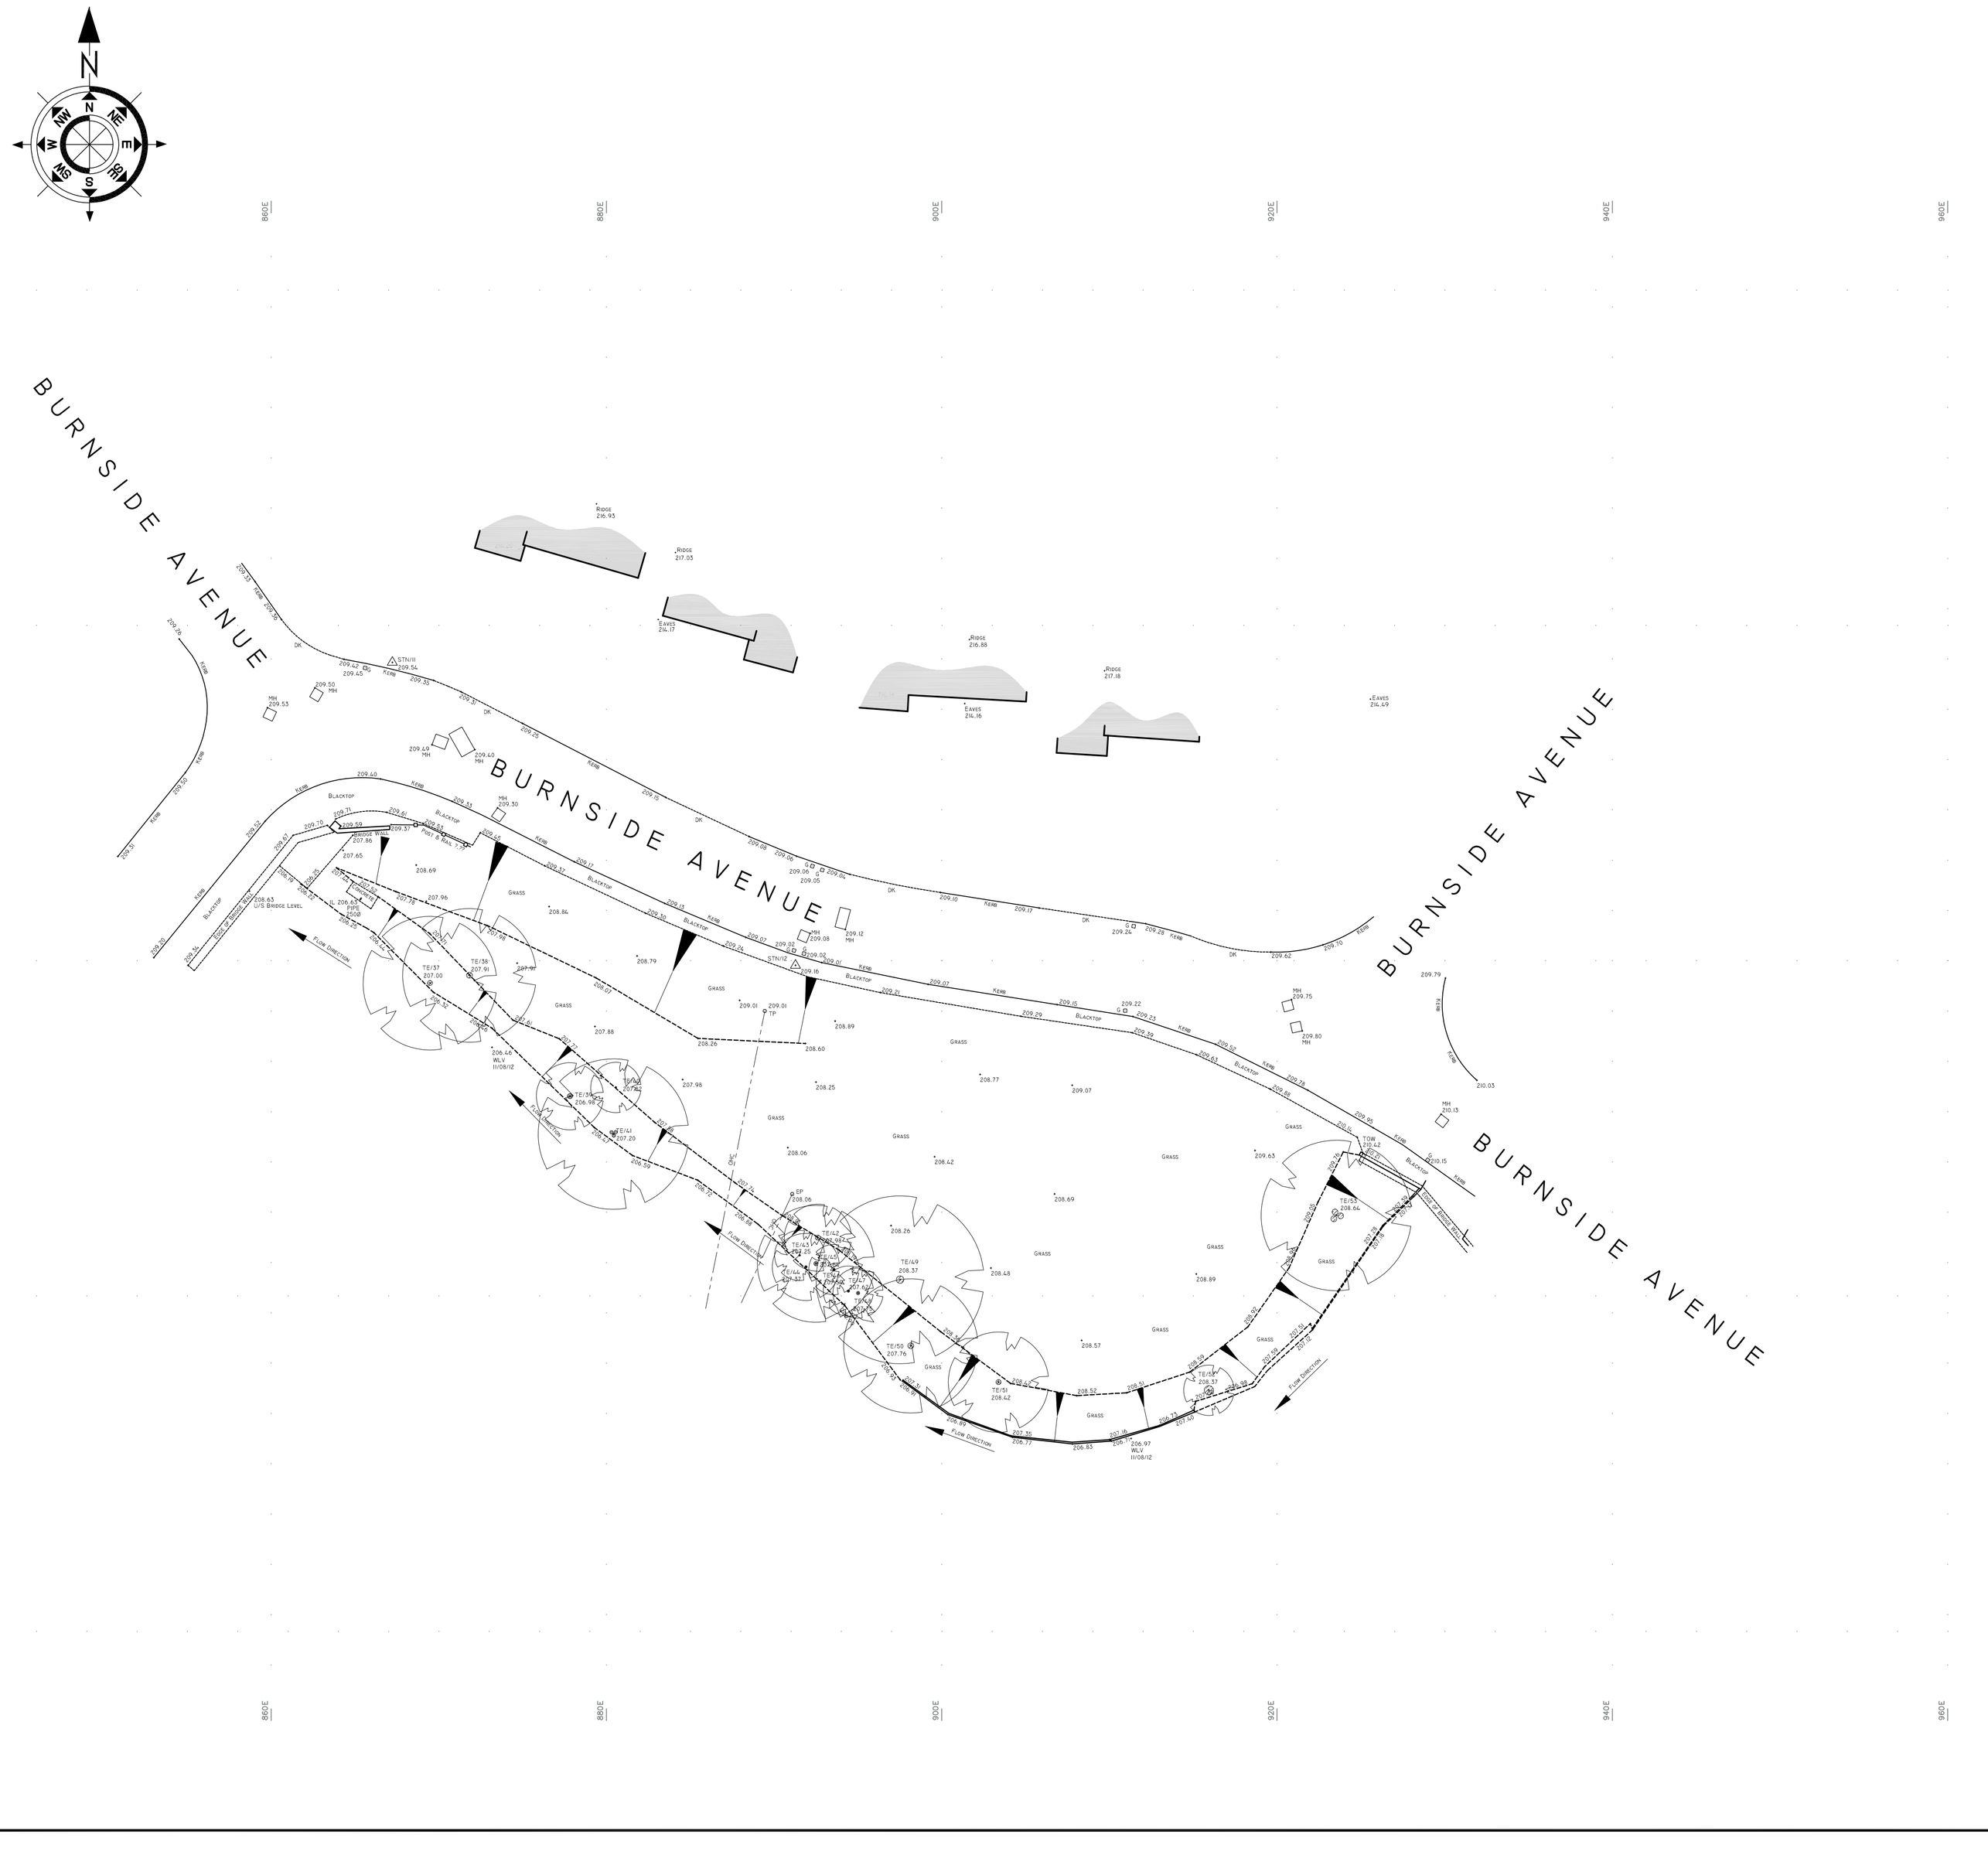


## LEGEND

BUILDINGS

## ABBREVIATIONS

| | |
|---|---|
| AH | ARCH HEIGHT |
| AL | ALARM APARATUS |
| BH | BEAM HEIGHT |
| CH | CEILING HEIGHT |
| COL | COLUMN |
| DH | DOOR HEIGHT |
| DP | DOWN PIPE |
| EL | ELECTRICAL PANEL/SWITCHES |
| F/CH | FALSE CEILING HEIGHT |
| FCL | FALSE CEILING LEVEL |
| F/HEAD | FALSE WINDOW HEAD HEIGHT FROM FLOOR LEVEL |
| FL | FLOOR LEVEL |
| G | GULLY |
| HEAD | WINDOW HEAD HEIGHT FROM FLOOR LEVEL |
| OH | OPENING HEIGHT FROM FLOOR LEVEL |
| O/H | OVERHEAD |
| PE | PIPE |
| SEC | SECURITY CAMERA |
| CL | COVER LEVEL |
| TOW | TOP OF WALL LEVEL / TOP OF PARTITION / PANELLING LEVEL |
| U/S | UNDER SIDE |
| VP | VENT PIPE |
| MH | MANHOLE |
| IL | INVERT LEVEL |
| S | SUMP |
| CL | COVER LEVEL |
| RL | ROOF LIGHT |
| H | HEIGHT |

## General Notes

NO ALLOWANCE HAS BEEN MADE FOR SUB SURFACE ENTRY INTO MANHOLES OR OTHER CHAMBERS OR VOIDS BELOW GROUND LEVEL, THEREFORE ANY DETAILS RELATING TO DEPTHS, SIZES ETC. ARE TAKEN FROM ABOVE GROUND AND AS SUCH WILL BE APPROXIMATE ONLY.

THE CONTRACTOR IS TO CHECK AND VERIFY ALL BUILDING AND SITE DIMENSIONS, LEVELS AND SEWER INVERT LEVELS AT CONNECTION POINTS BEFORE WORK STARTS.

SHOULD THERE BE ANY CONFLICT BETWEEN THE DETAILS INDICATED ON THIS DRAWING AND THOSE INDICATED ON OTHER DRAWINGS, THE ENGINEER SHOULD BE INFORMED PRIOR TO CONSTRUCTION ON SITE.

IT IS IMPORTANT TO NOTE THAT THE SAME ACCURACIES IMPLIED BY THE PLOTTING SCALE ARE EQUALLY APPLICABLE TO DIGITAL DATA SUPPLIED FOR CAD.

EVERY EFFORT IS MADE TO IDENTIFY ALL VISIBLE ABOVE GROUND FEATURES. HOWEVER, IT SHOULD BE BORNE IN MIND THAT THERE MAY BE ITEMS OBSCURED AT THE TIME OF SURVEY.

VISIBLE FEATURES IN THE VICINITY OF THE BOUNDARIES, AS SHOWN ON THIS SURVEY, MAY NOT REPRESENT THE EXTENT OF LEGALLY CONVEYED OWNERSHIP.

## TREE SCHEDULE

| No. | DBH. | SPREAD Ø | HEIGHT |
|---|---|---|---|
| TE/37 | 0,30 | 8 | 11 |
| TE/38 | 0,35 | 8 | 11 |
| TE/39 | 0,30 | 4 | 11 |
| TE/40 | 0,10 | 3 | 11 |
| TE/41 | 3x0,40 | 9 | 11 |
| TE/42 | 0,30 | 4 | 10 |
| TE/43 | 0,10 | 4 | 4 |
| TE/44 | 0,15 | 4 | 7 |
| TE/45 | 0,25 | 7 | 10 |
| TE/46 | 0,15 | 3 | 10 |
| TE/47 | 0,15 | 3 | 10 |
| TE/48 | 0,20 | 3 | 10 |
| TE/49 | 0,45 | 10 | 14 |
| TE/50 | 0,35 | 8 | 14 |
| TE/51 | 0,30 | 6 | 14 |
| TE/52 | 0,55 | 3 | 12 |
| TE/53 | 3x0,35 | 9 | 16 |

DO NOT SCALE OFF THIS DRAWING

| | | | | | | | | | | |
|---|---|---|---|---|---|---|---|---|---|---|
| 1:50 - 0 | 1m | 2m | 3m | 4m | 5m | 6m | 7m | 8m | 9m | 10m |
| 1:100- 0 | 1m | 2m | 3m | 4m | 5m | 6m | 7m | 8m | 9m | 10m |
| 1:200- 0 | 2m | 4m | 6m | 8m | 10m | 12m | 14m | 16m | 18m | 20m |
| 1:500- 0 | | 10m | | 20m | | 30m | | 40m | | 50m |

CLIENT

BPUD LIMITED

TITLE

CHAPEL AND GLOSSIP SITES

DRAWING DETAIL

TOPOGRAPHICAL SURVEY

ISSUE

FINAL

| DESCRIPTION | REV | DATE |
|---|---|---|
| REVISION NUMBER | | |

DATE: AUGUST 2012

SCALE: 1:200

| | |
|---|---|
| LEVEL DATUM | OSBM LOCATED ON THE GRAPES INN VALUE = 211.35 METRES |
| GRID ORIENTATION | APPROX NORTH |

A1