TITLE NUMBER

HPK/2013/0429

H.M. LAND REGISTRY


DY231630

ORDNANCE SURVEY PLAN REFERENCE	SK 0085	SECTION B	Scale 1/1250 Enlarged from 1/2500
COUNTY DERBYSHIRE	DISTRICT HIGH PEAK		© Crown copyright 1989

HIGH PEAK

3 AUG 2013

BOROUGH COUNCIL

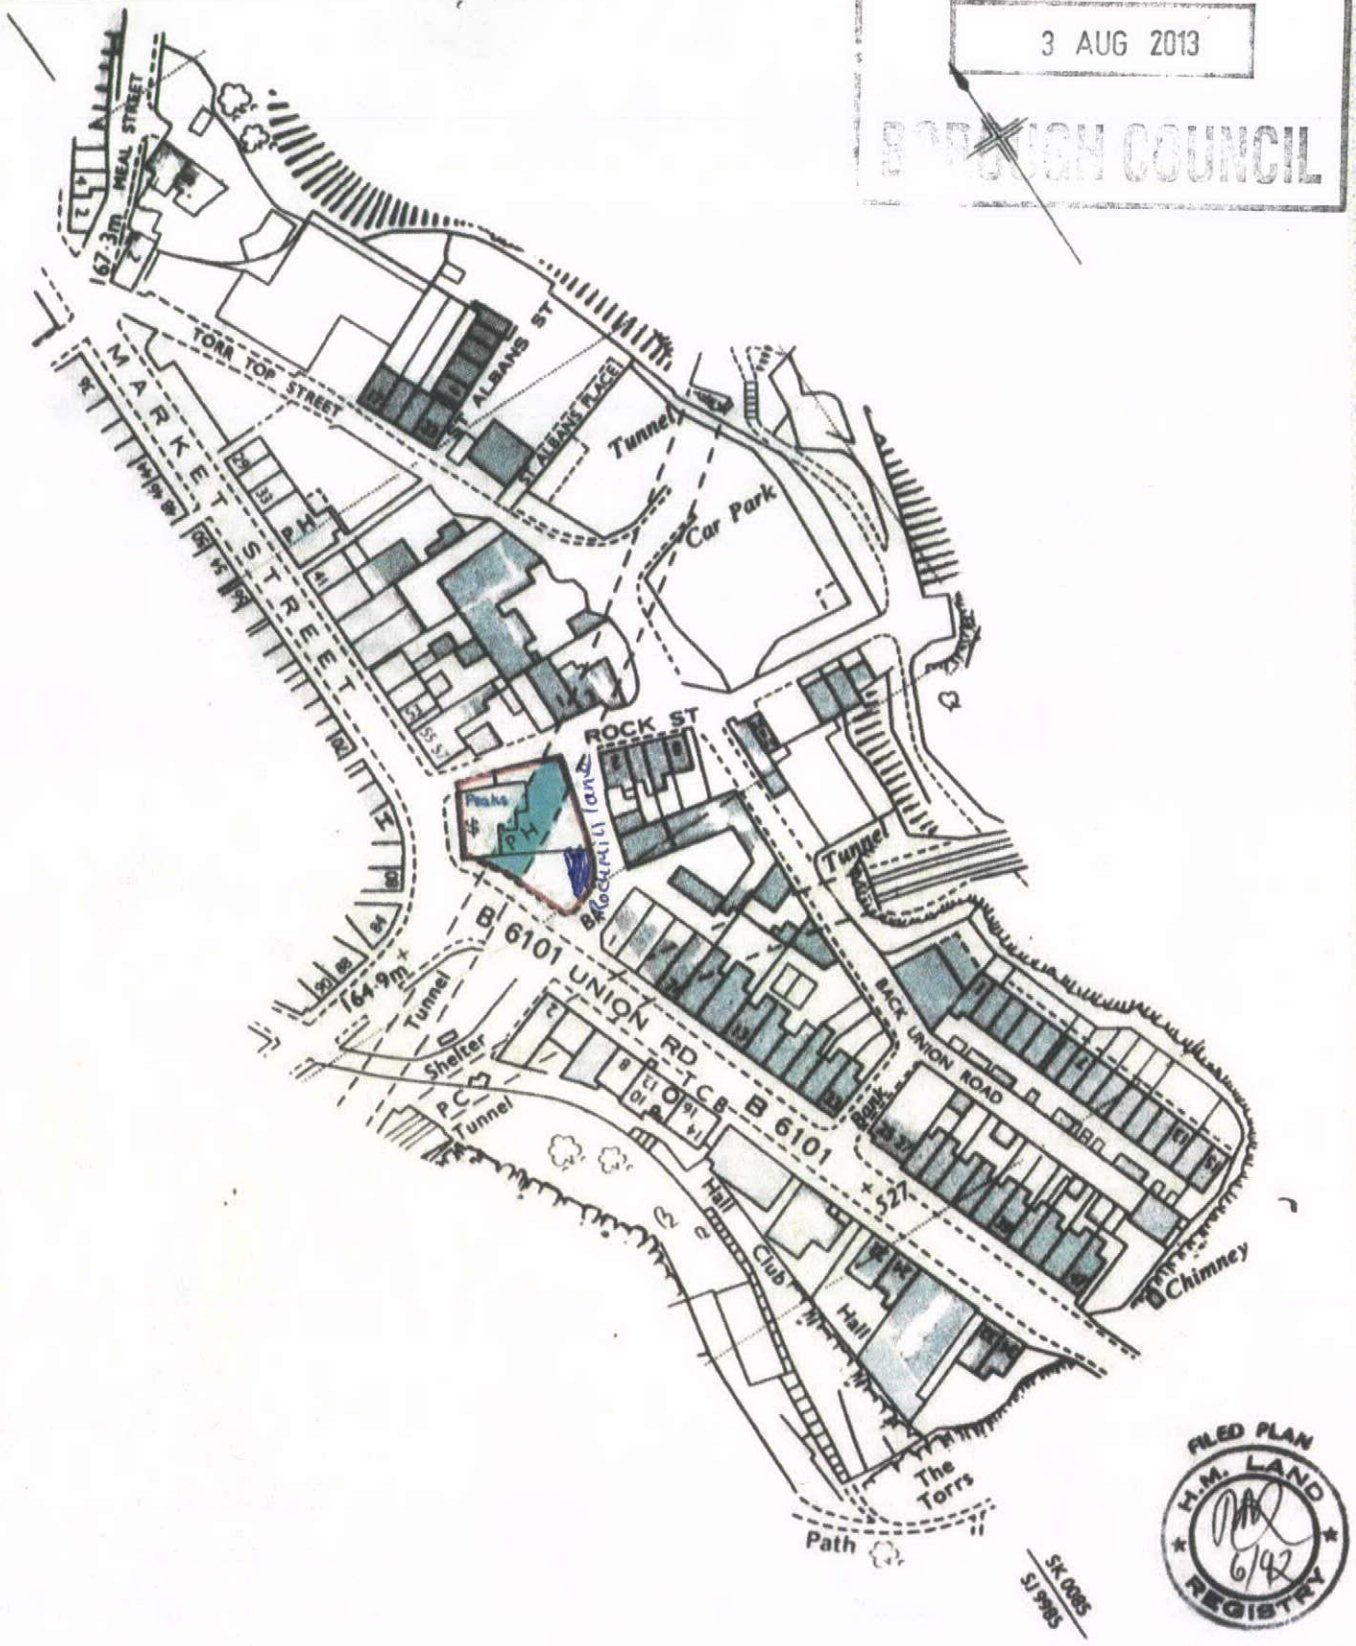

FILED PLAN H.M. LAND REGISTRY 6/82

This is a print of the view of the title plan obtained from Land Registry showing the state of the title plan on 18 January 2011 at 16:25:10. This title plan shows the general position, not the exact line, of the boundaries. It may be subject to distortions in scale. Measurements scaled from this plan may not match measurements between the same points on the ground. See Land Registry Public Guide 7 - Title Plans.

This title is dealt with by Land Registry, Nottingham Office.

©Crown Copyright. Produced by Land Registry. Reproduction in whole or in part is prohibited without the prior written permission of Ordnance Survey. Licence Number 100026316.