








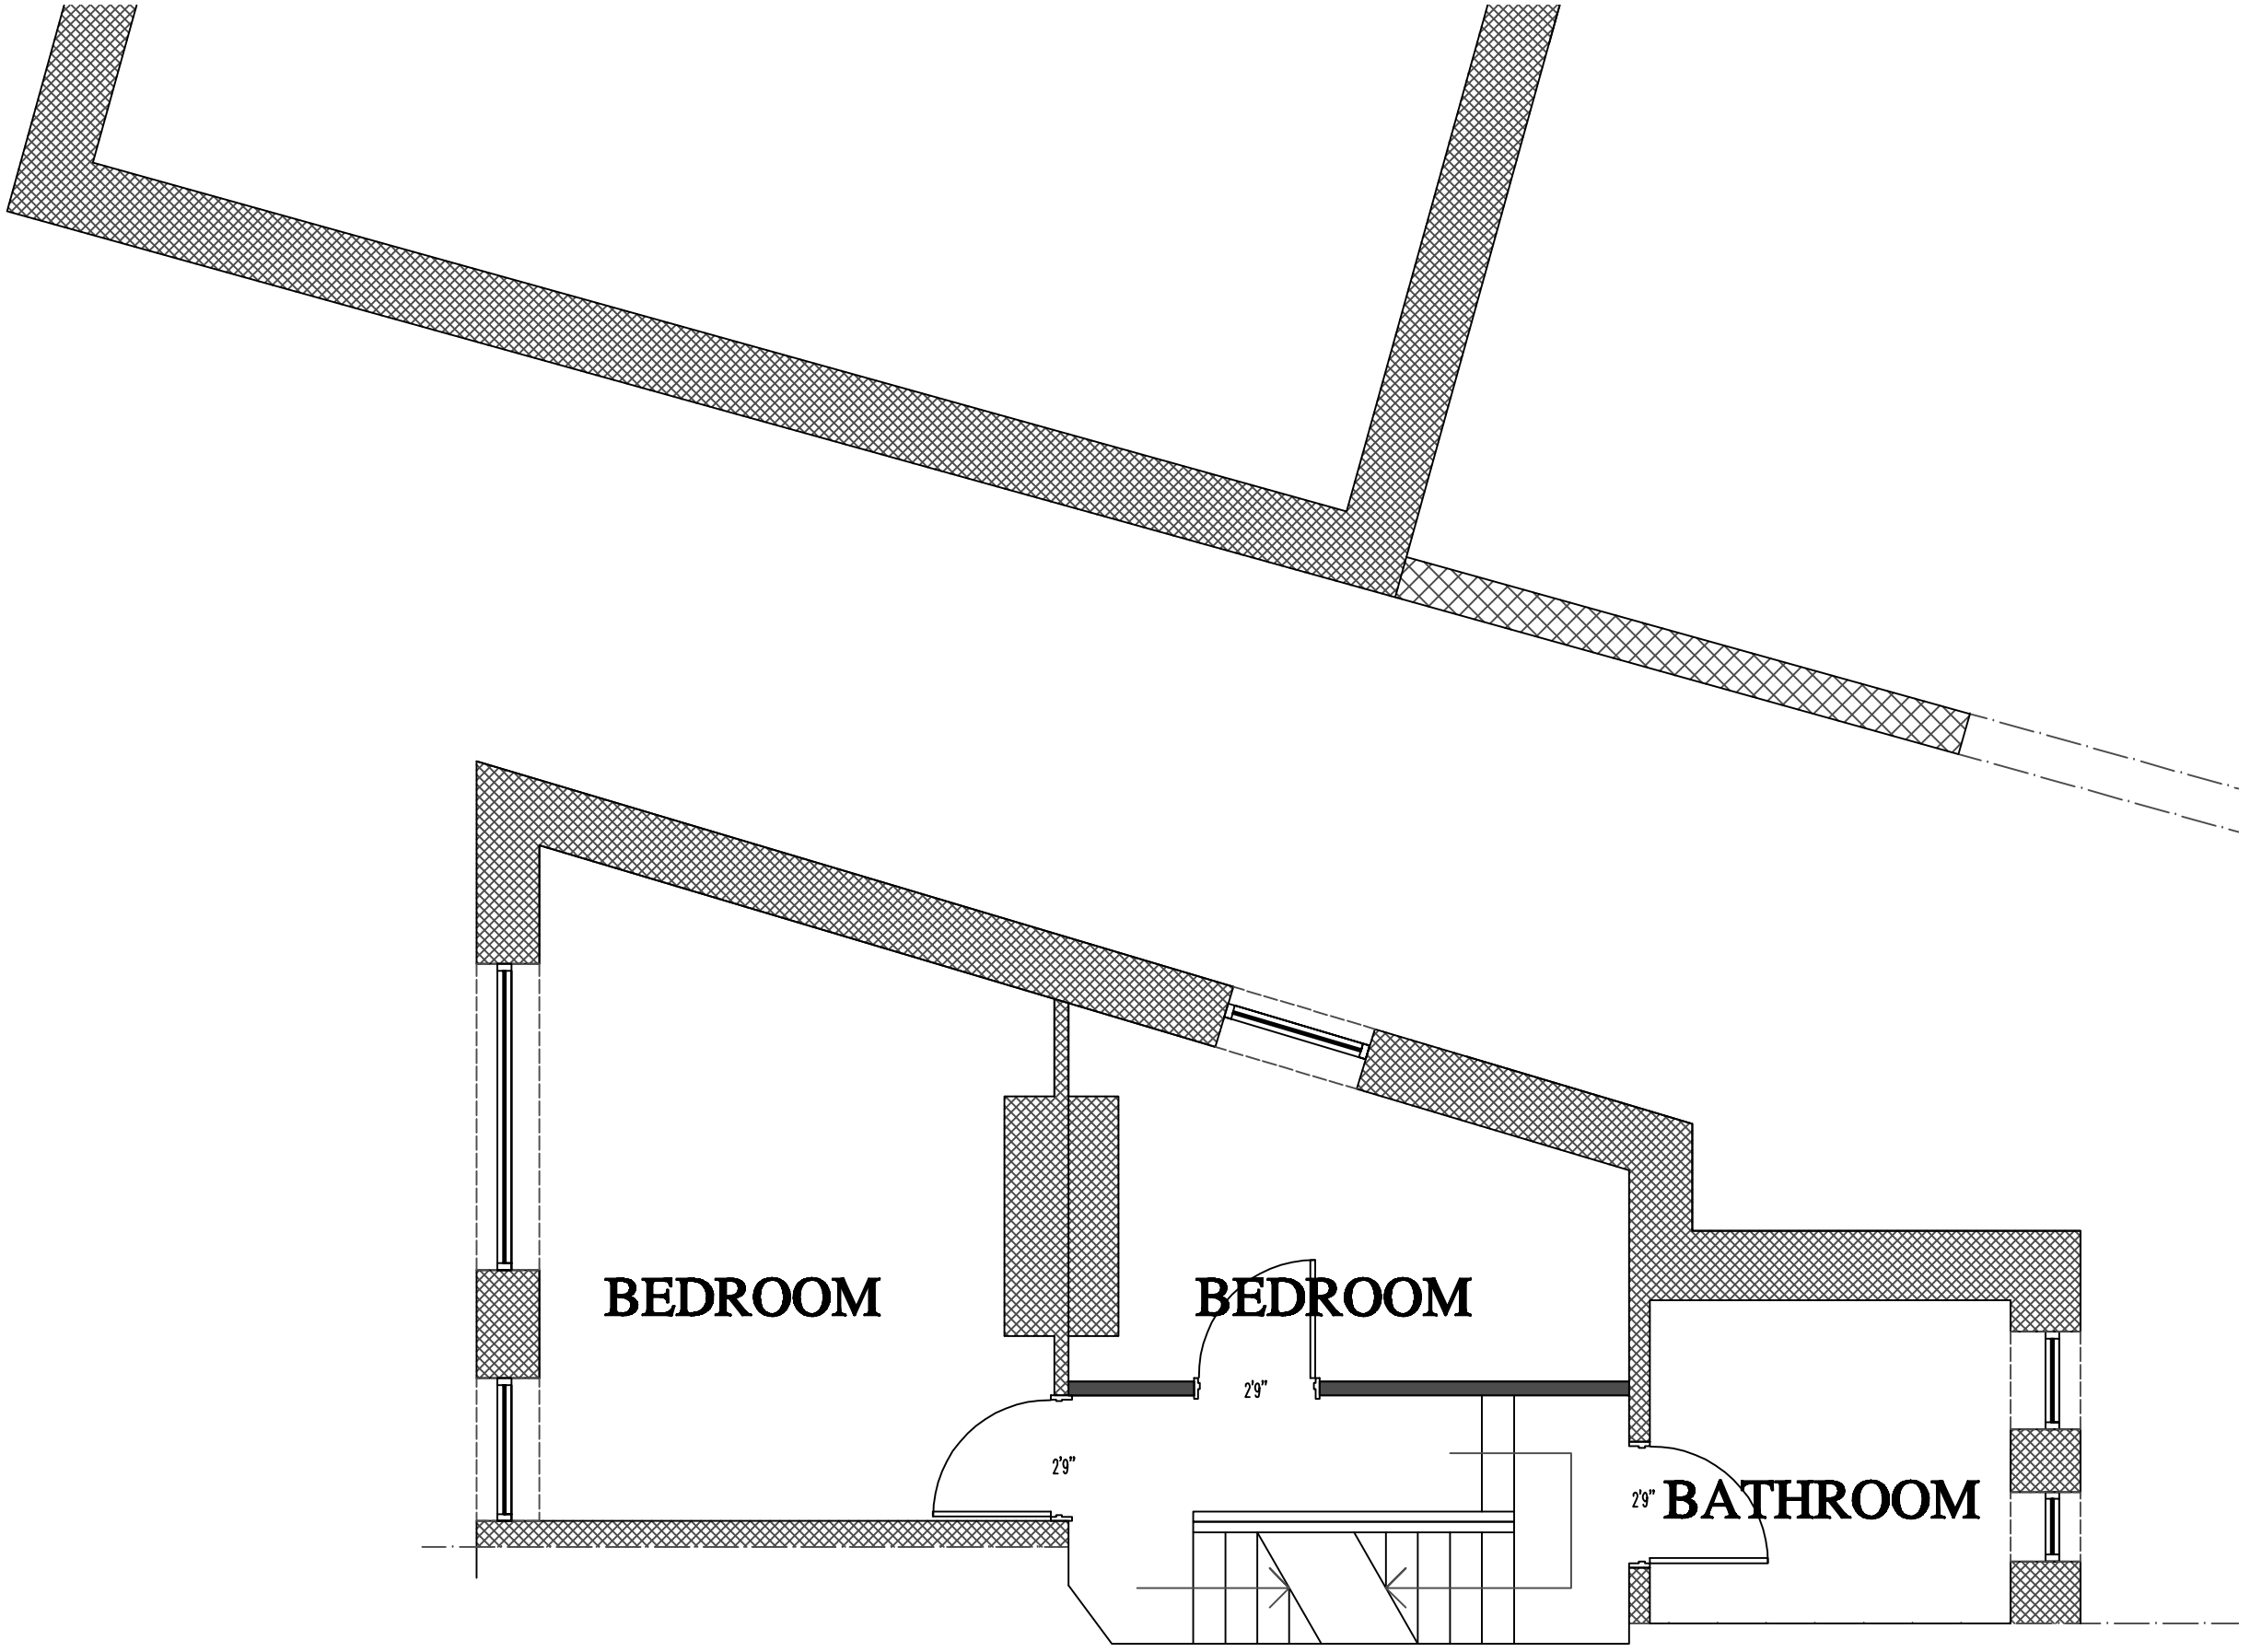

FIRST FLOOR AS EXISTING 1:50

7 HOLMFIELD, BURBAGE, BUXTON

SURVEY 02

7 HOLMFIELD