








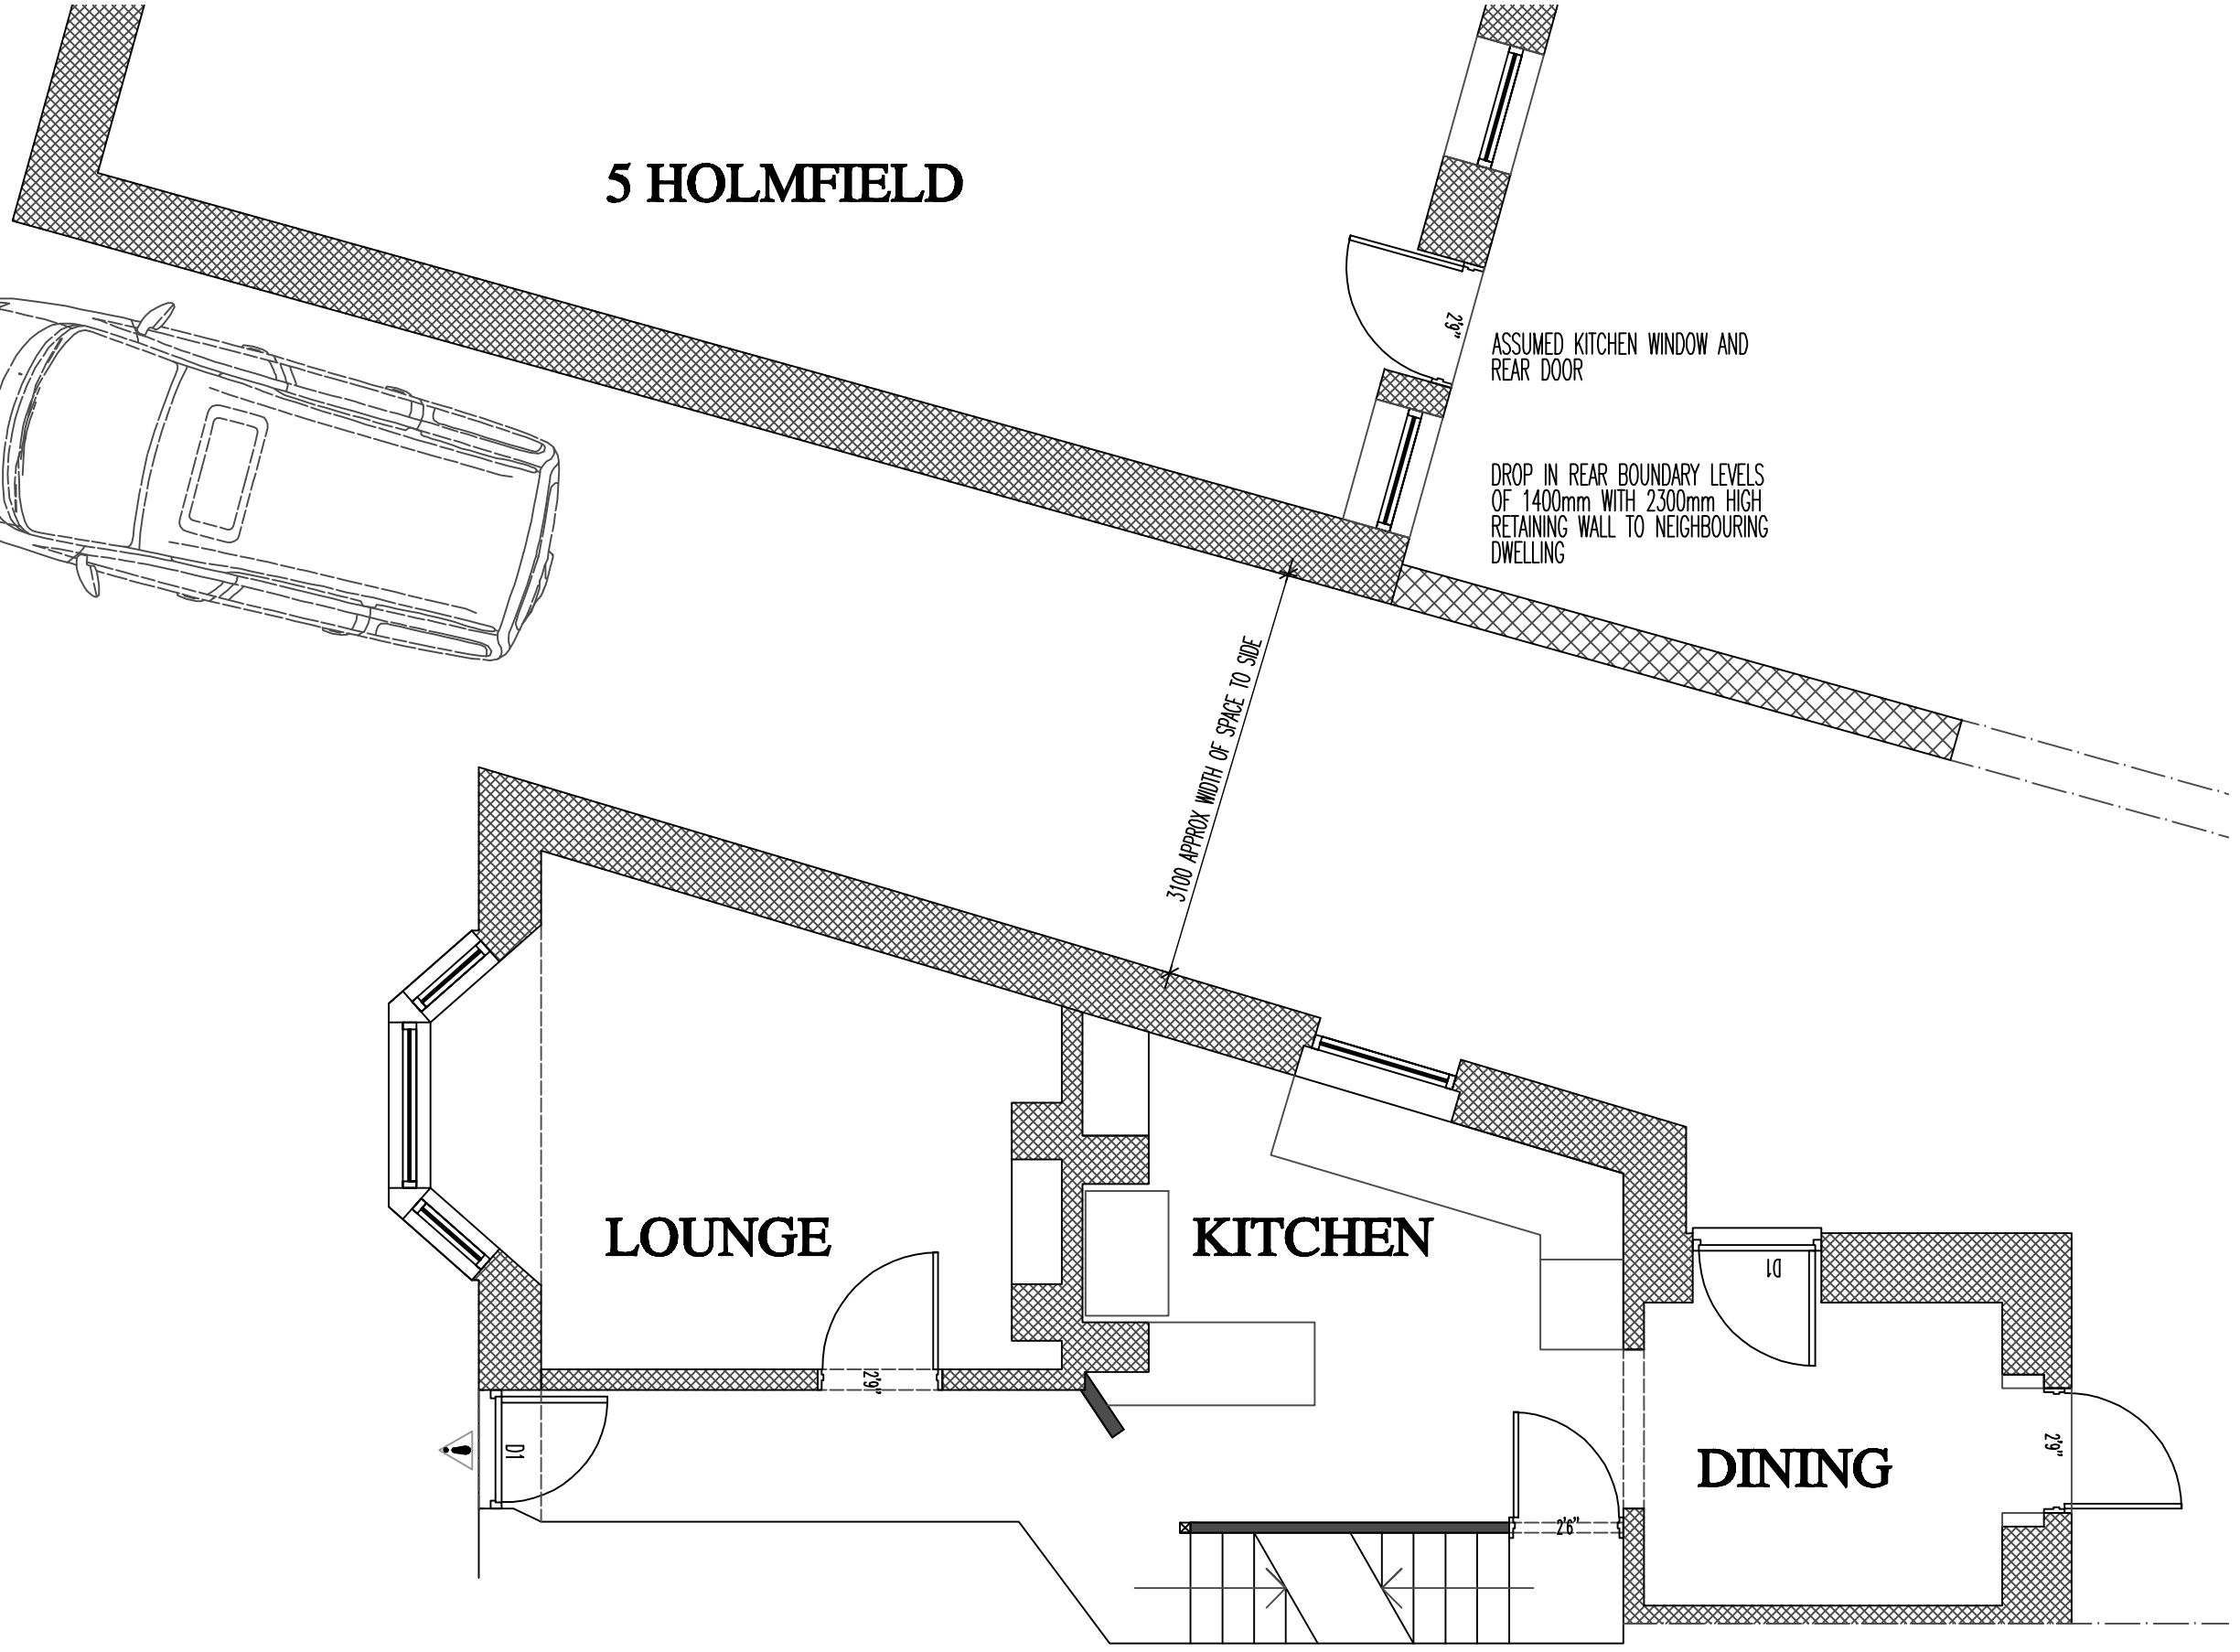

GROUND FLOOR AS EXISTING 1:50

7 HOLMFIELD, BURBAGE, BUXTON

SURVEY 01

7 HOLMFIELD