33 PRINCES ROAD (AND LAND), CHINLEY
LOWER GROUND FLOOR PLAN 1:50

LOWER GROUND 05

REVISIONS:

LOWER GROUND 05
CHINLEY
33 PRINCES ROAD

SCALE: 1:50
DATE: MAY'13 DRAWN: AJS
CHECKED: AJS

©THIS DRAWING AND THE BUILDING WORKS DEPICTED ARE THE COPYRIGHT OF AJS ARCHITECTURE AND MAY NOT BE REPRODUCED OR AMENDED EXCEPT BY WRITTEN PERMISSION. NO LIABILITY WILL BE ACCEPTED FOR AMENDMENTS MADE BY OTHER PERSONS.
DO NOT SCALE THIS DRAWING. USE FIGURED DIMENSIONS ONLY, IF IN DOUBT ASK.

A.J.S ARCHITECTURE
32 carr road.
buxton.
derbyshire.
sk17 6wf.
h: 01298 26062
m: 07794 400237

DRAWING No: LOWER GROUND 05
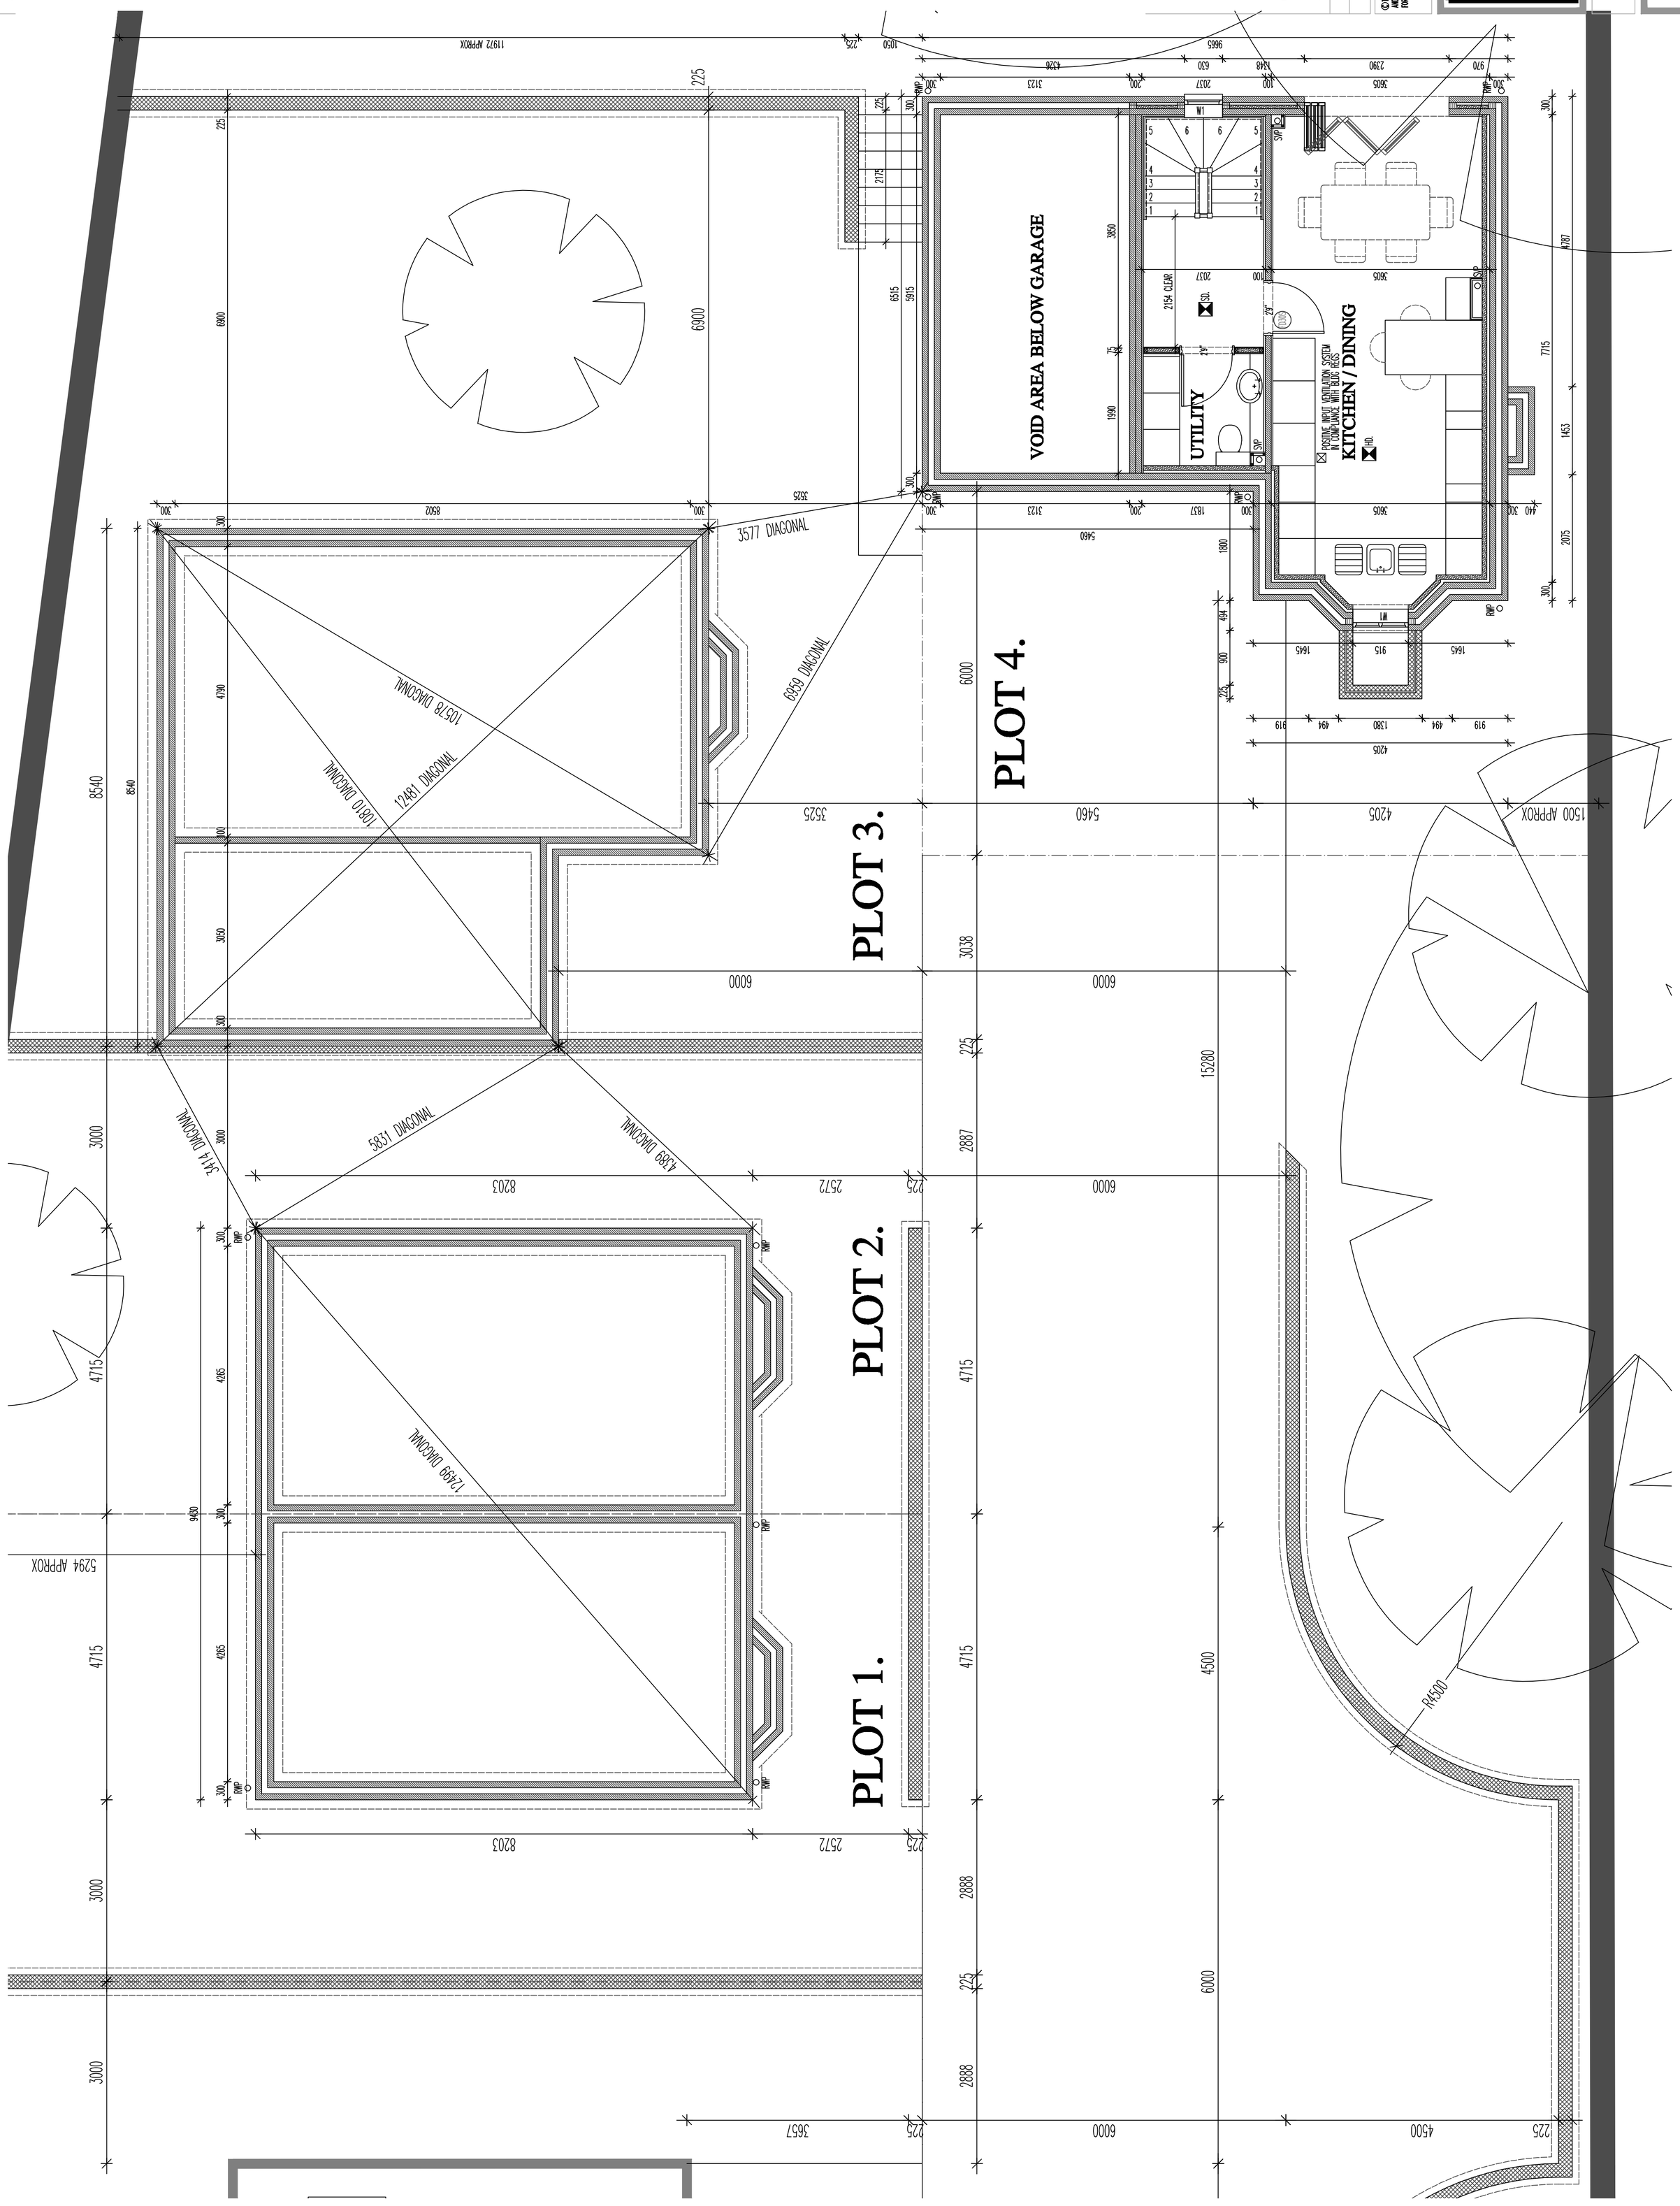
B REGS COMPLIANT