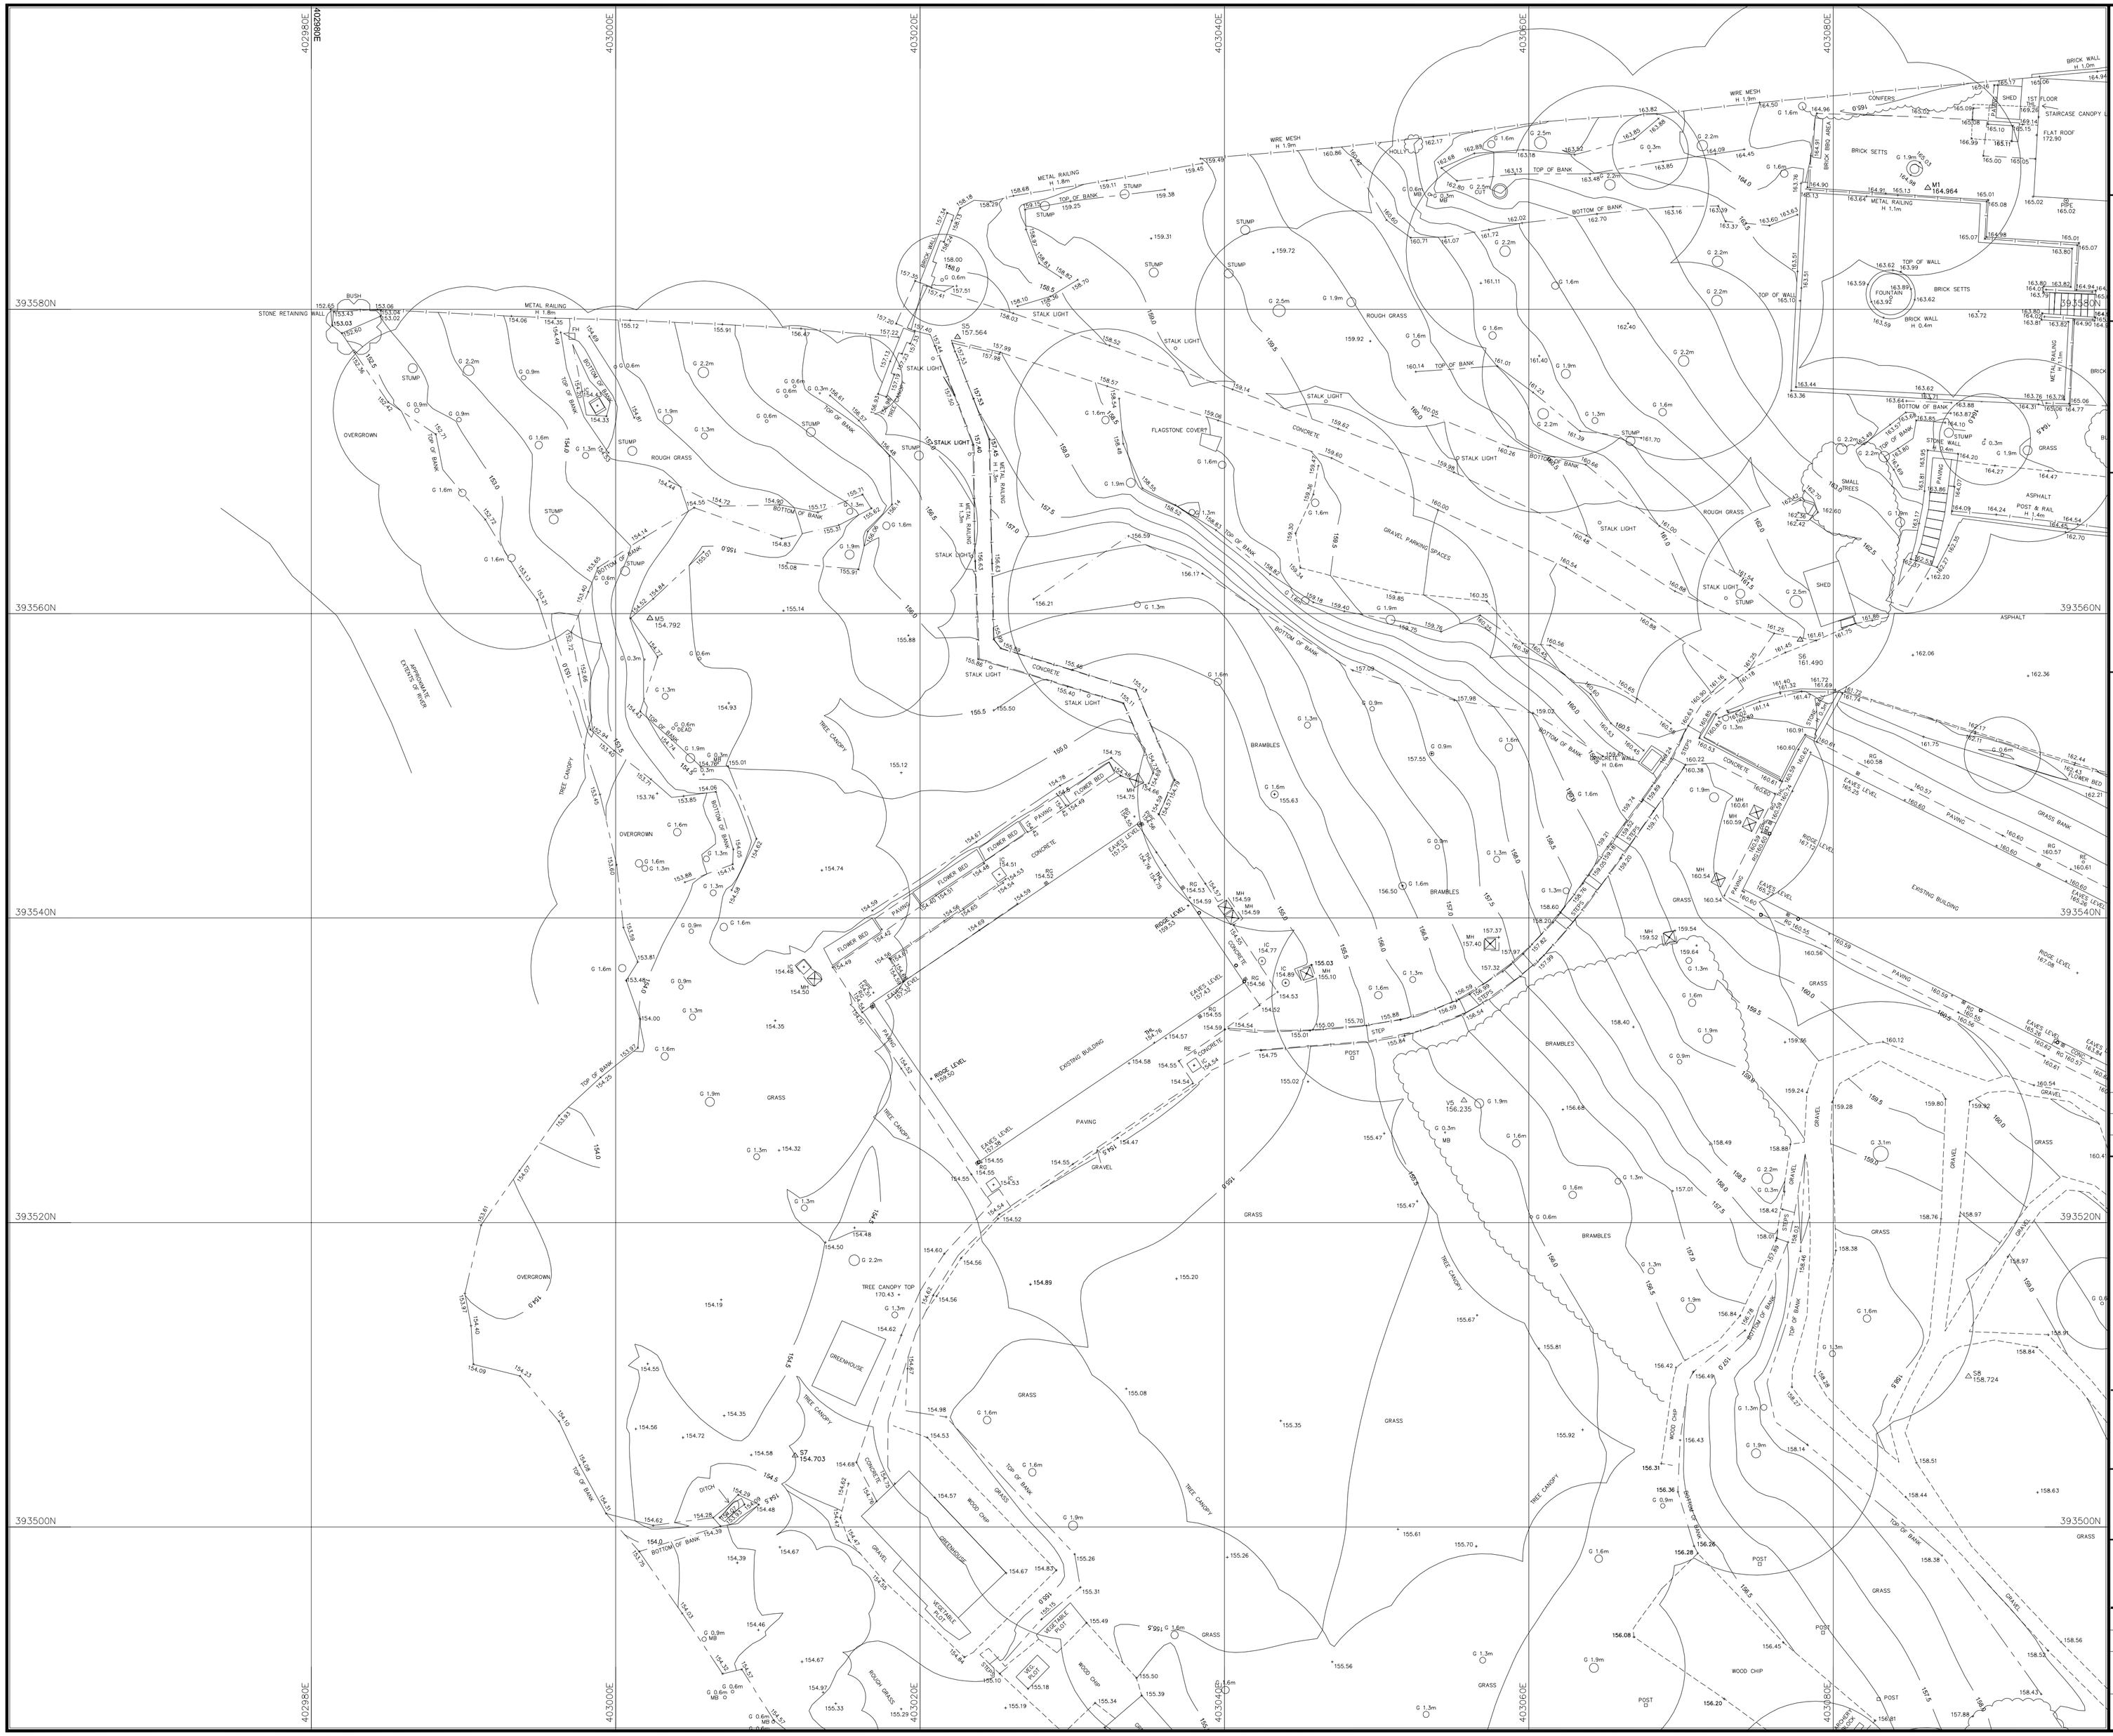

Notes

This drawing and the information contained therein is issued in confidence and is the copyright of Met Geo Environmental Ltd. Disclosure of this information to Third Parties and unauthorised copying or replication of this data without approval is forbidden.

Direction of North

Layout Key

(1)

Grid : OS National Grid (Approximate)
Derived by fitting surveyed points to coordinates from OS digital information.

Datum : Related to Ordnance Survey benchmark. Located on St. James Church, Hollin Cross Lane
Value = 167.190 m A.O.D

Station Listing

Station	Easting	Northing	Level	Station	Easting	Northing	Level
M1	403086.208	393587.972	164.964	S8	403088.884	393509.891	158.724
M2	403128.984	393556.395	164.833	S9	403118.783	393549.317	163.888
M3	403138.907	393596.245	165.188	S10	403161.004	393533.820	164.481
M4	403128.779	393592.875	165.293	S11	403193.147	393544.150	165.177
M5	403002.260	393559.692	154.792	S12	403169.694	393560.068	164.719
M4A	403108.747	393595.320	164.943	S13	403170.453	393570.108	164.890
S1	403159.195	393572.630	165.139	V1	403149.734	393542.041	164.776
S2	403169.265	393602.423	165.645	V2	403139.460	393550.125	164.751
S3	403106.304	393625.406	164.460	V3	403157.959	393553.214	165.066
S4	403035.228	393643.733	163.319	V4	403103.279	393538.647	160.605
S5	403022.465	393578.169	157.564	V5	403055.737	393528.015	156.235
S6	403077.821	393558.286	161.490	V6	403106.163	393466.630	157.891
S7	403011.798	393504.681	154.703	X1	403040.445	393482.558	155.410

KEY

AIR VALVE	AV	KERB OUTLET	KO
BENCH MARK	BM	LAMP POST	LP
BIN	BIN	MANHOLE (CIRCULAR)	MH
BOLLARD	BOL	MANHOLE (RECTANGULAR)	MH
BORE HOLE	BH	MANHOLE (TRIANGULAR)	MH
BRITISH TELECOM COVER	BT	MARKER POST	MKR
BUS STOP	BUS	ROAD GULLY	RG
CABLE TV COVER	CATV	RODDING EYE	RE
CABLE TV SUPPLY	CA	SIGN POST	SIGN
COLUMN	COL	TELECOM COVER	TEL
EARTHING POINT	ER	TELEGRAPH POLE	TP
ELECTRICITY COVER	ELEC	THRESHOLD LEVEL	THL
ELECTRICITY POLE	EP	TRAFFIC LIGHT	TL
FIRE HYDRANT	FH	TRIAL PIT	PIT
GAS VALVE	GAS	WASH OUT	WO
GATE		WATER METER	WM
INSPECTION COVER (CIRCULAR)	IC	WATER STOP COCK	SC
INSPECTION COVER (RECTANGULAR)	IC	WATER STOP VALVE	SV
COVER LEVEL	CL	CHAMBER BASE LEVEL	Ch.L
INVERT LEVEL	IL	WATER SURFACE LEVEL	WL
UNABLE TO RAISE	UTR	UNABLE TO MEASURE	UTM
GIRTH OF TREE TRUNK	G	DIAMETER OF TREE TRUNK	D
HEIGHT TO TOP OF TREE CANOPY	H	MULTI BOLE TREE	MB

Rev	Date	Drawn	Description	Check
-	--/--/----	--	--	--

Met GEO ENVIRONMENTAL

Southgate House
Pontefract Road
Stourton
Leeds
West Yorkshire
LS10 1SW

T: +44 [0] 1132 008 900
F: +44 [0] 1132 008 901
E: admin@metgeoenvironmental.com
W: www.metgeoenvironmental.com

Client
SAVILLS COMMERCIAL LIMITED

Site
ST CHRISTOPHERS TRUST
GLOSSOP

Title
TOPOGRAPHICAL SURVEY
2D

Surveyed	VB, MN	Drawn	VB, MN
Chk.	DA	Date	17/04/2012
Scale [A1 Sheet] 1/200	DWG Ref (Layout No) 12517-105_2DT (1)	Status FINAL	
Job No 12517-105		Rev Ø	

Z:\Projects\3343 (St Christophers Trust, Glossop)\2D\Drawings\3343\Met\04 Topo.dwg