TITLE NUMBER

DY394680

DERBYSHIRE : HIGH PEAK

HPK/2013/0305


HIGH PEAK BOROUGH COUNCIL

17 SEP 2013

ORDNANCE SURVEY MAP REFERENCE: SK0579NW

SCALE 1:1250 Enlarged from 1/2500

©CROWN COPYRIGHT. Produced by HMLR. Further reproduction in whole or in part is prohibited without the prior written permission of Ordnance Survey. Licence Number GD 272728.

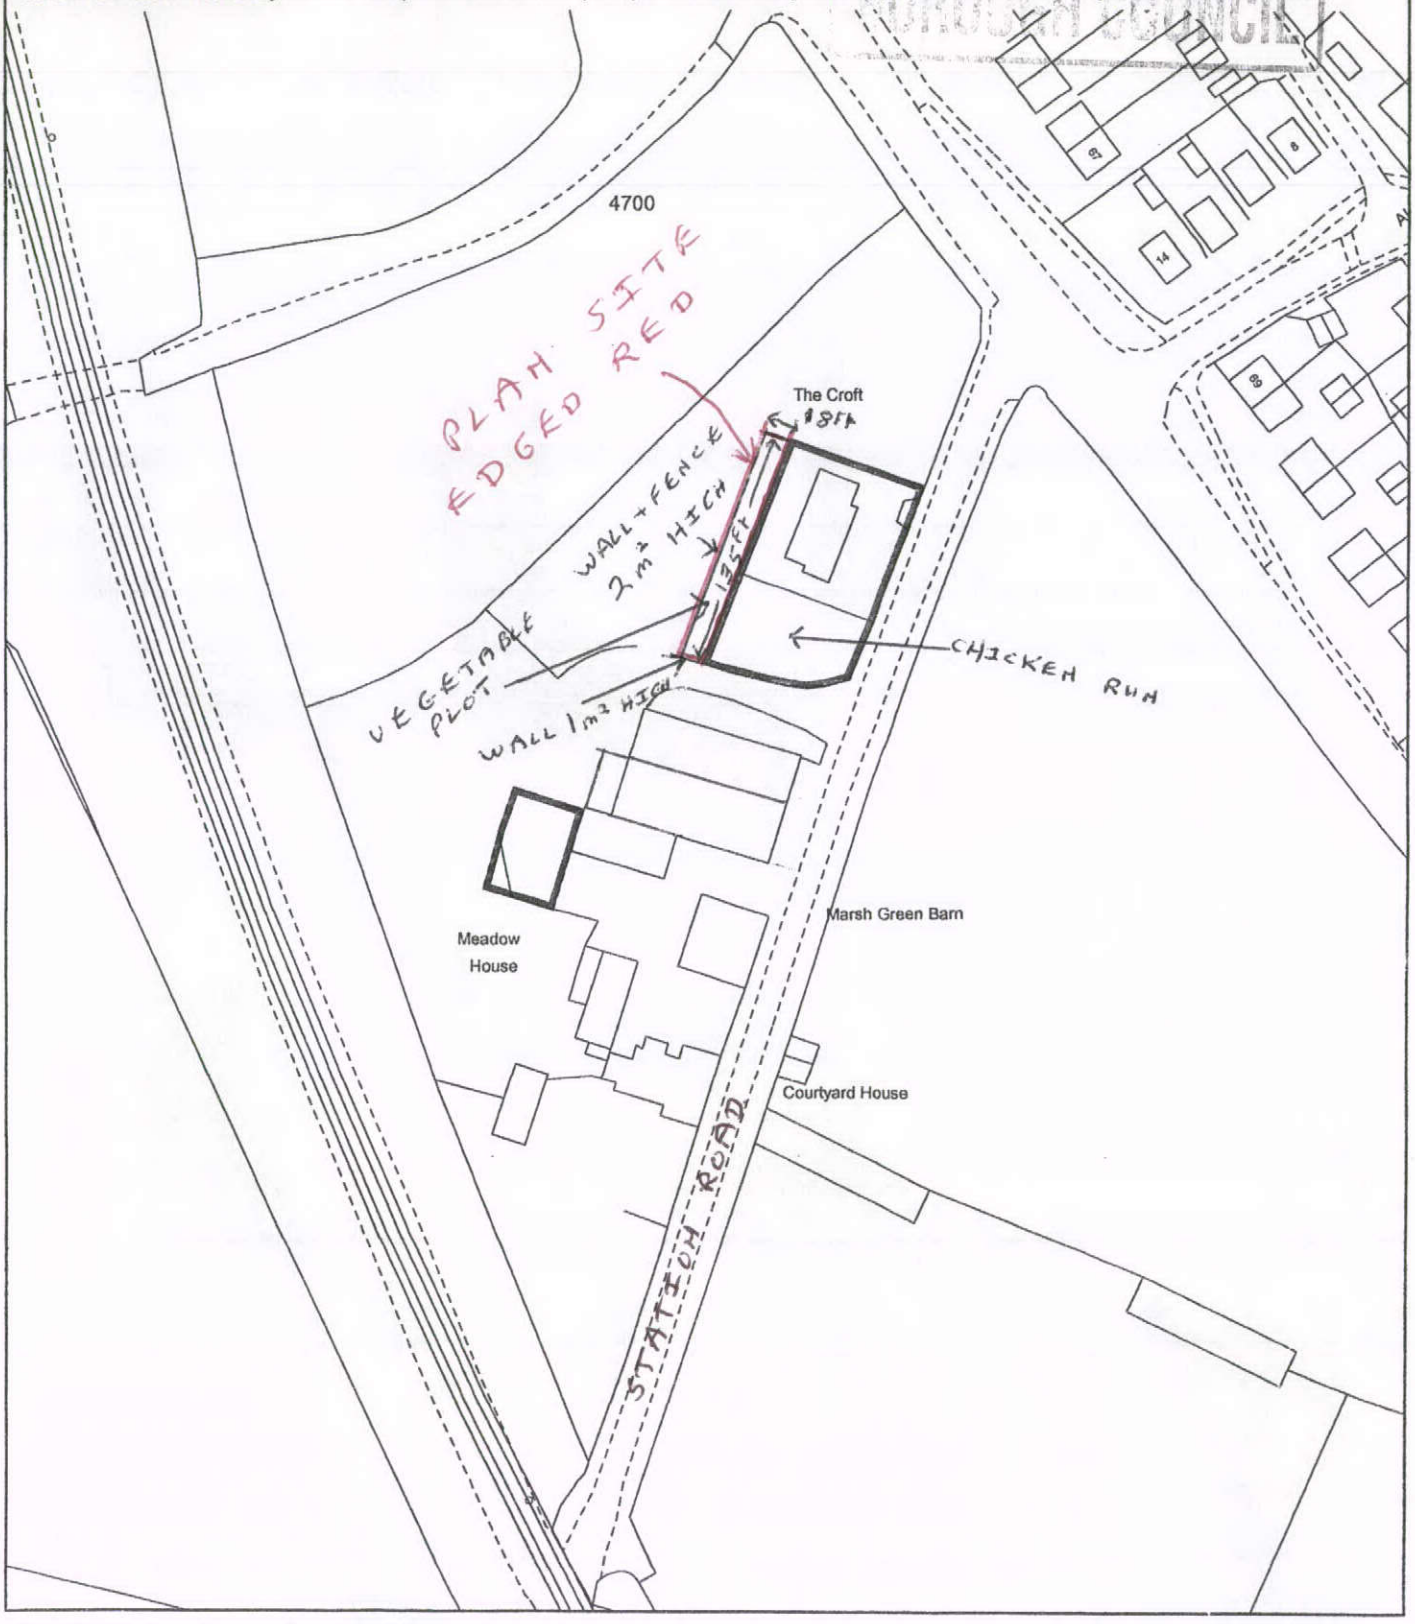

This title plan shows the general position of the boundaries: it does not show the exact line of the boundaries. Measurements scaled from this plan may not match measurements between the same points on the ground. For more information see Land Registry Public Guide 7 - *Title Plans*.

This official copy shows the state of the title plan on **22 November 2005** at **11:24:00**. It may be subject to distortions in scale.

Under s.67 of the Land Registration Act 2002, this copy is admissable in evidence to the same extent as the original.

Issued on 22 November 2005.

This title is dealt with by the **Nottingham (West) District Land Registry.**

H.M. LAND REGISTRY HL 11/2005

W H BARRATT 2 THE SHERWOOD BROAD WALK BUXTON SK17 6JR TEL 01298 22491