To Suit Site Dimensions

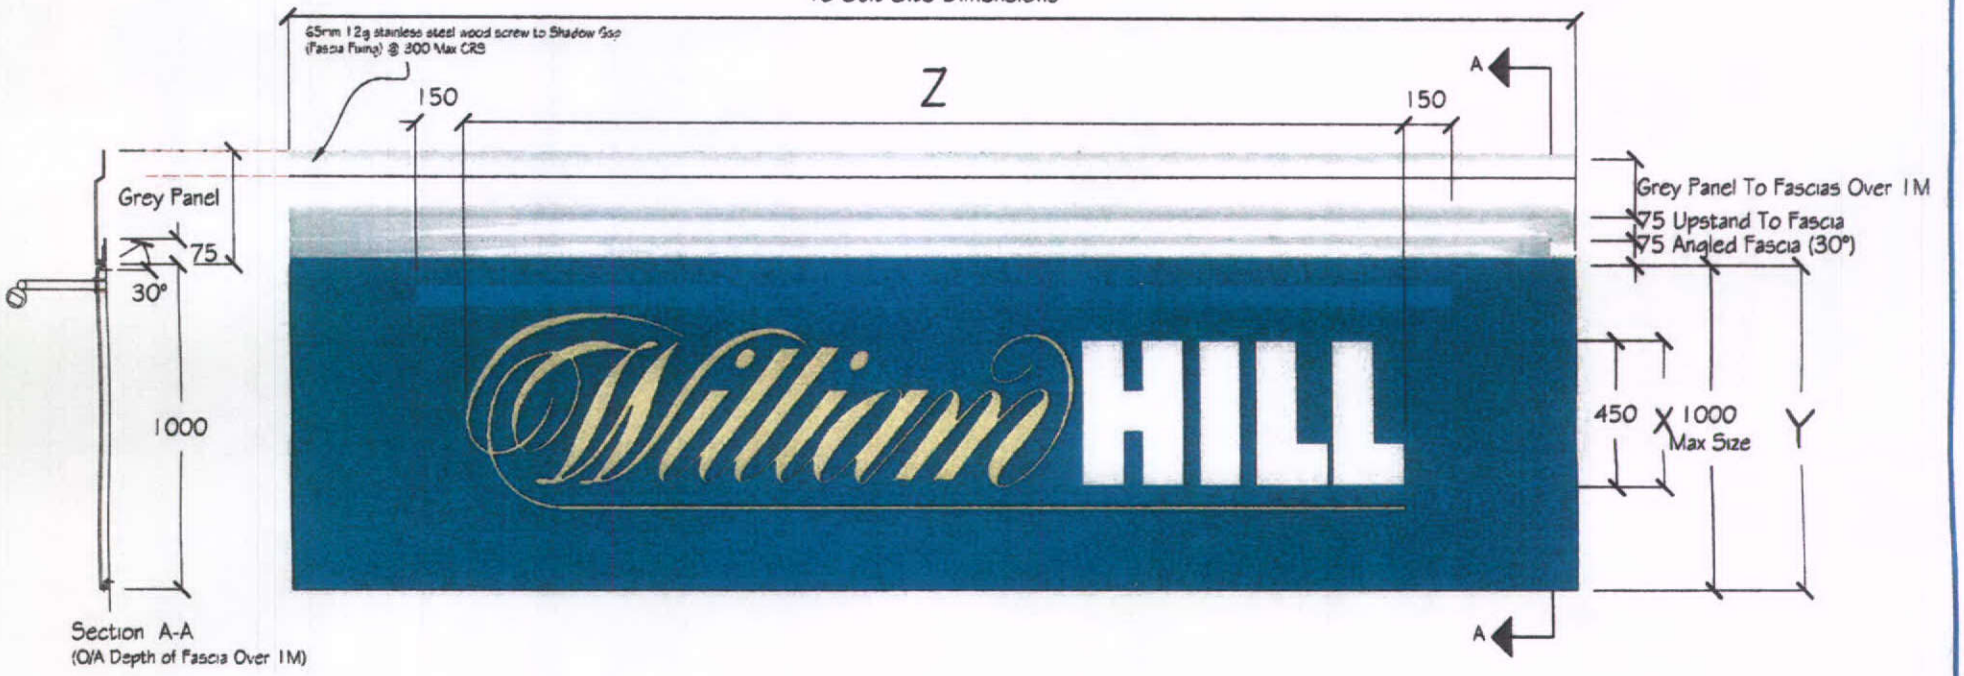

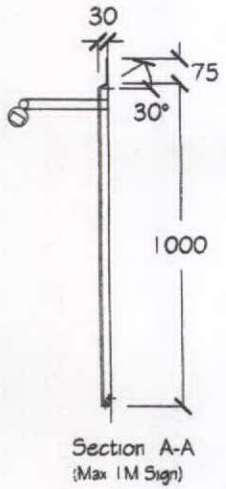

Section A-A
(Max 1M Sign)

EXTERNALLY ILLUMINATED SIGN

Vinyl Applied Directly To Aluminium Fascia With Powder Coated Finish To Blue Ral 5013. Trough Light to be 300mm larger than letter span

YELLOW	651-021 Oracle
WHITE	Ultramark

Portland Ecolux Trough Light, Powder Coated Finish to Blue Ral 5013

SIGNAGE DRAWINGS FOR GUIDANCE ONLY. TO BE READ IN CONJUNCTION WITH MANUFACTURES DETAILS & SUB FASCIA DRAWING SD/08/106

WILLIAM HILL FASCIA

Fascia Height = Y	Log H Cap Height = X (45% of the Fascia 'H')	Aluminium Thickness	Letter Spar = Z
Up to 1000mm	450mm	3mm	3593mm
Up to 900mm	405mm	3mm	2694mm
Up to 750mm	338mm	2mm	2248mm
Up to 600mm	270mm	2mm	1795mm

William HILL

Shopfront:
Standard Fascia Sign Details
Externally Illuminated

Date: January 2015 | Scale: 1:20@A3

Drawn: Louis Kounoupa | Checked:

Drawing No.
Sd/08/102 A