
HPK/2013/0617
RECEIVED
12 NOV 2013
BOROUGH COUNCIL

ACCREDITED PARTNER PLANNING PORTAL

STANFORDS BUSINESS MAPPING

Ordnance Survey Partner

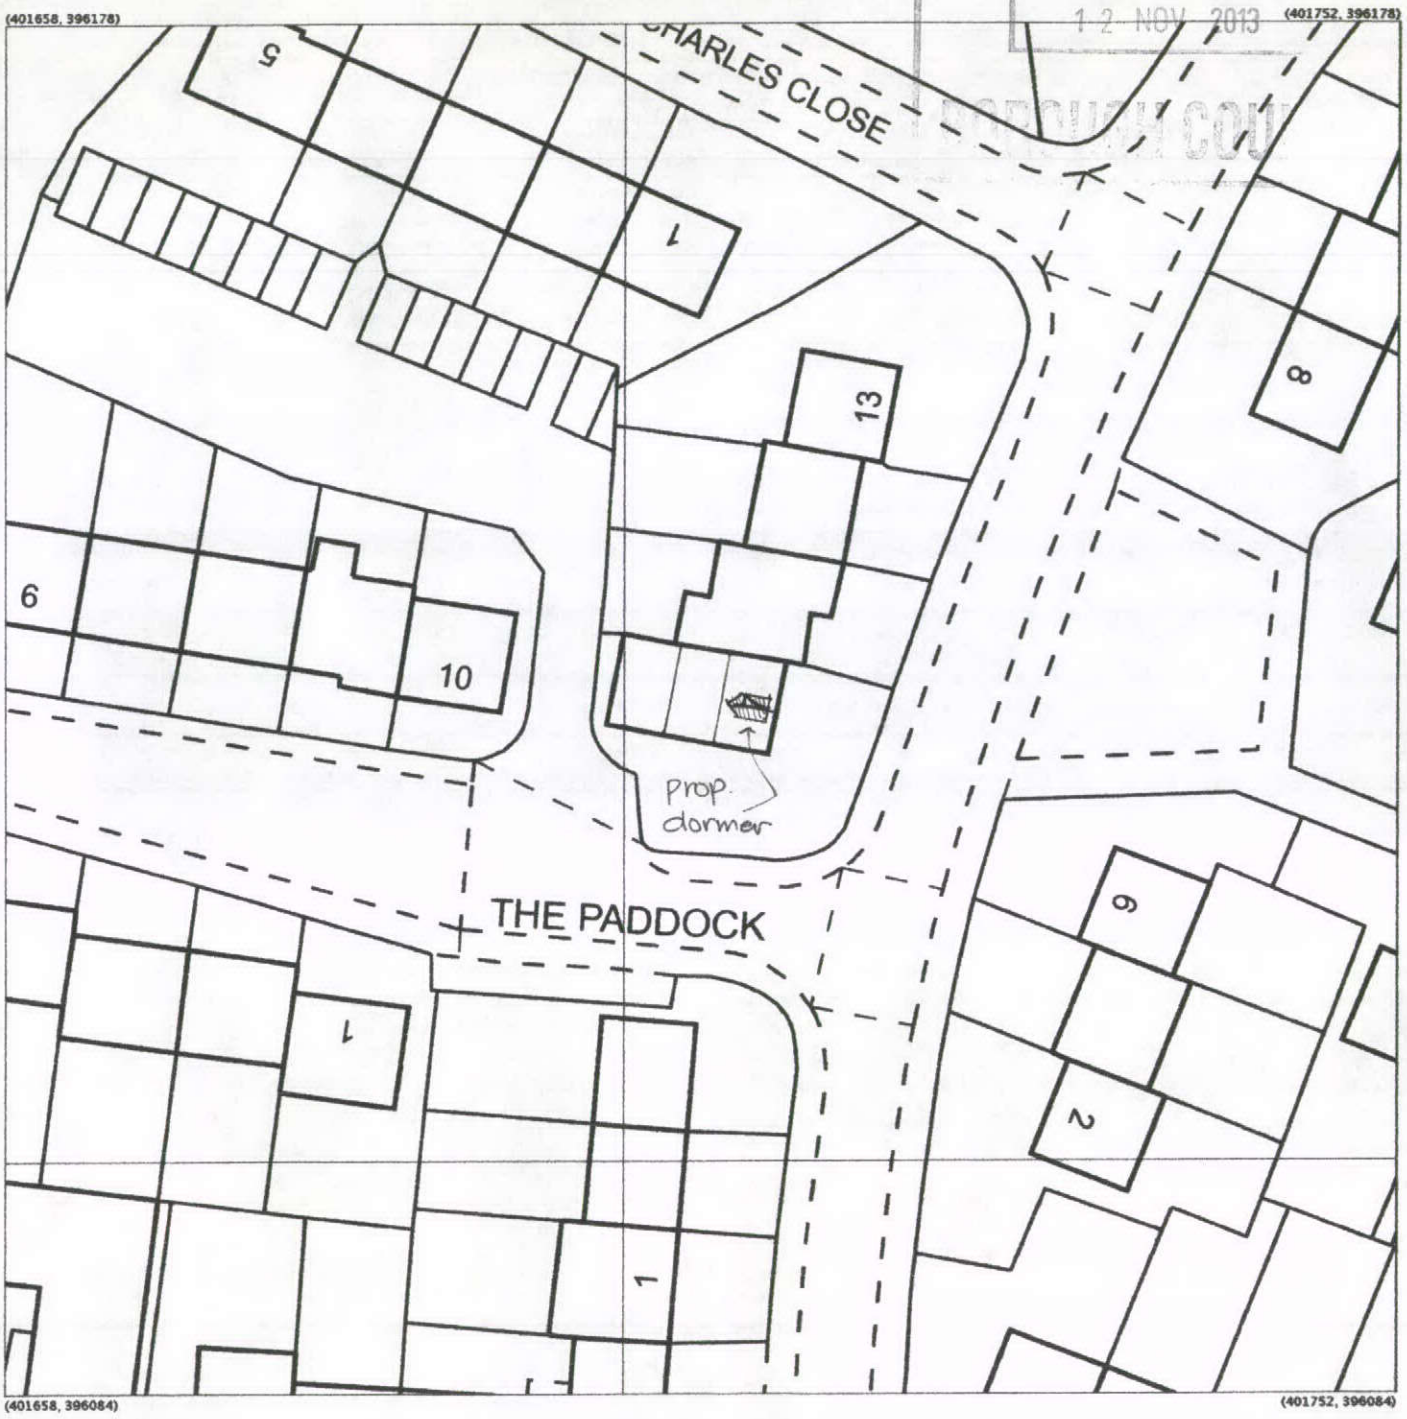

Produced 05 Nov 2013 from the Ordnance Survey National Geographic Database and incorporating surveyed revision available at this date. Reproduction in whole or part is prohibited without the prior permission of Ordnance Survey. © Crown Copyright 2013.

Ordnance Survey and the OS Symbol are registered trademarks of Ordnance Survey, the national mapping agency of Great Britain.

The representation of a road, track or path is no evidence of a right of way. The representation of features as lines is no evidence of a property boundary.

Metres
0 4 8 12 16 20

1:500

N

8!SJEJOHT!SPBE
HMPTTPQ
TL 24!2QB

Supplied by: **Stanfords**
Reference: OI640574
Centre coordinates: 401705 396131