
LAND ADJACENT TO 'STONECROFT' HEATH ROAD, GLOSSOP


HPK/2013/0684


HIGH PEAK
9 DEC 2013
BOROUGH COUNCIL

GROUND FLOOR

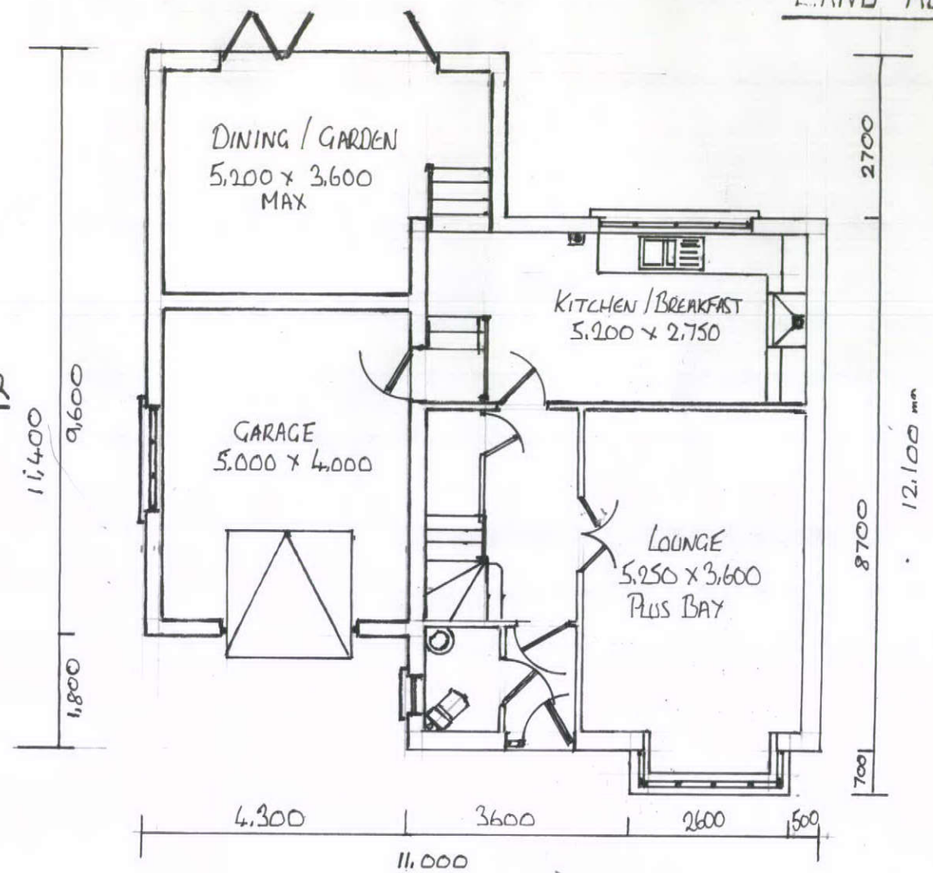

FIRST FLOOR

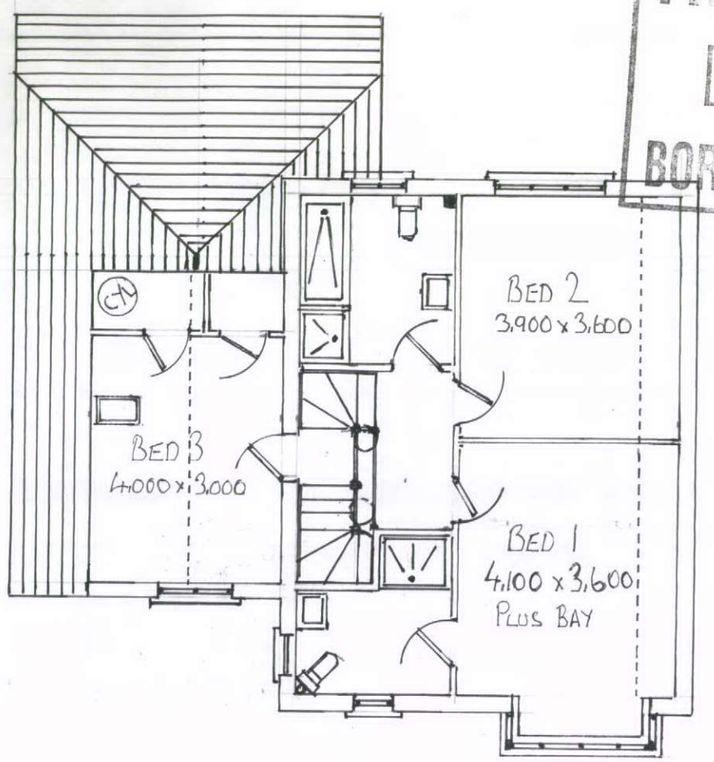

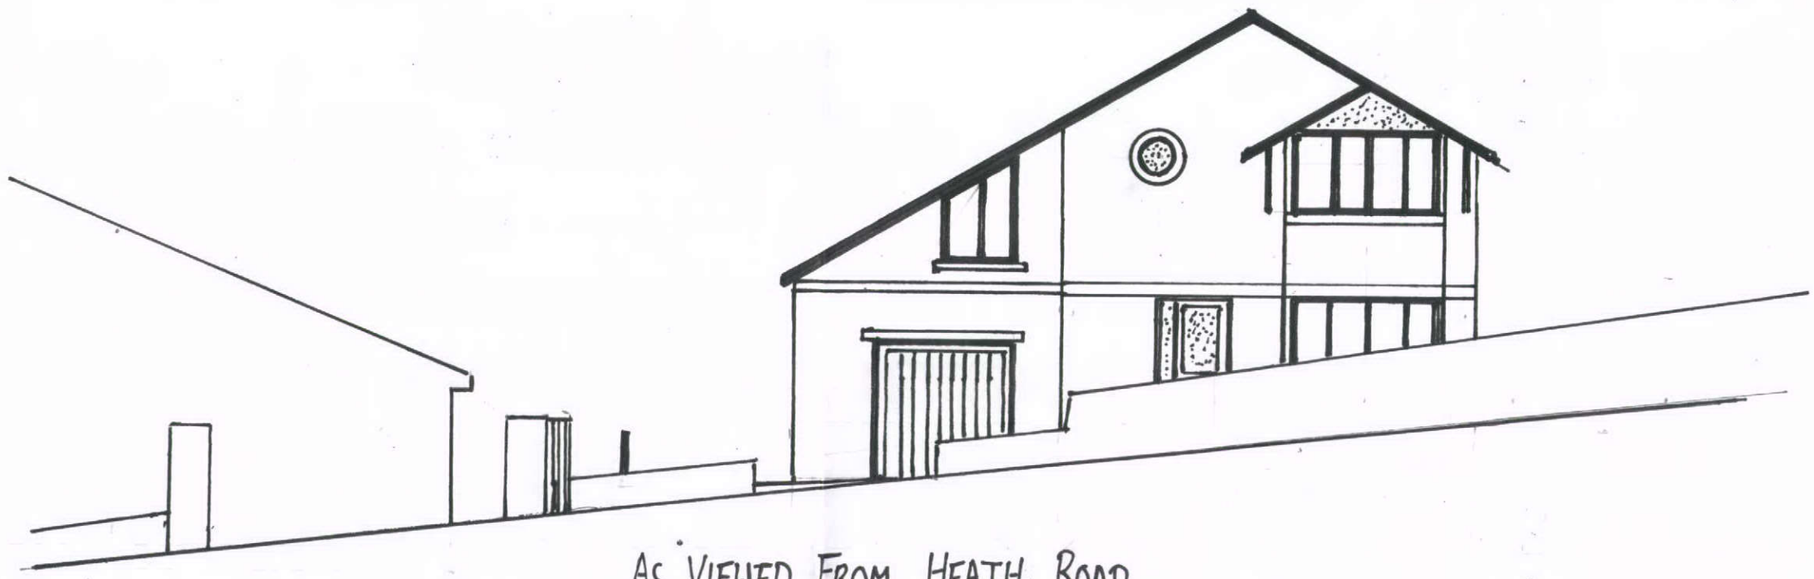

AS VIEWED FROM HEATH ROAD

DRAWING Nº HRG/02

SCALE 1 TO 100