
HPK/2013/0684

HIGH PEAK
9 DEC 2013
BOROUGH COUNCIL

# LAND ADJACENT TO 'STONECREST' HEATH ROAD. GLOSSOP

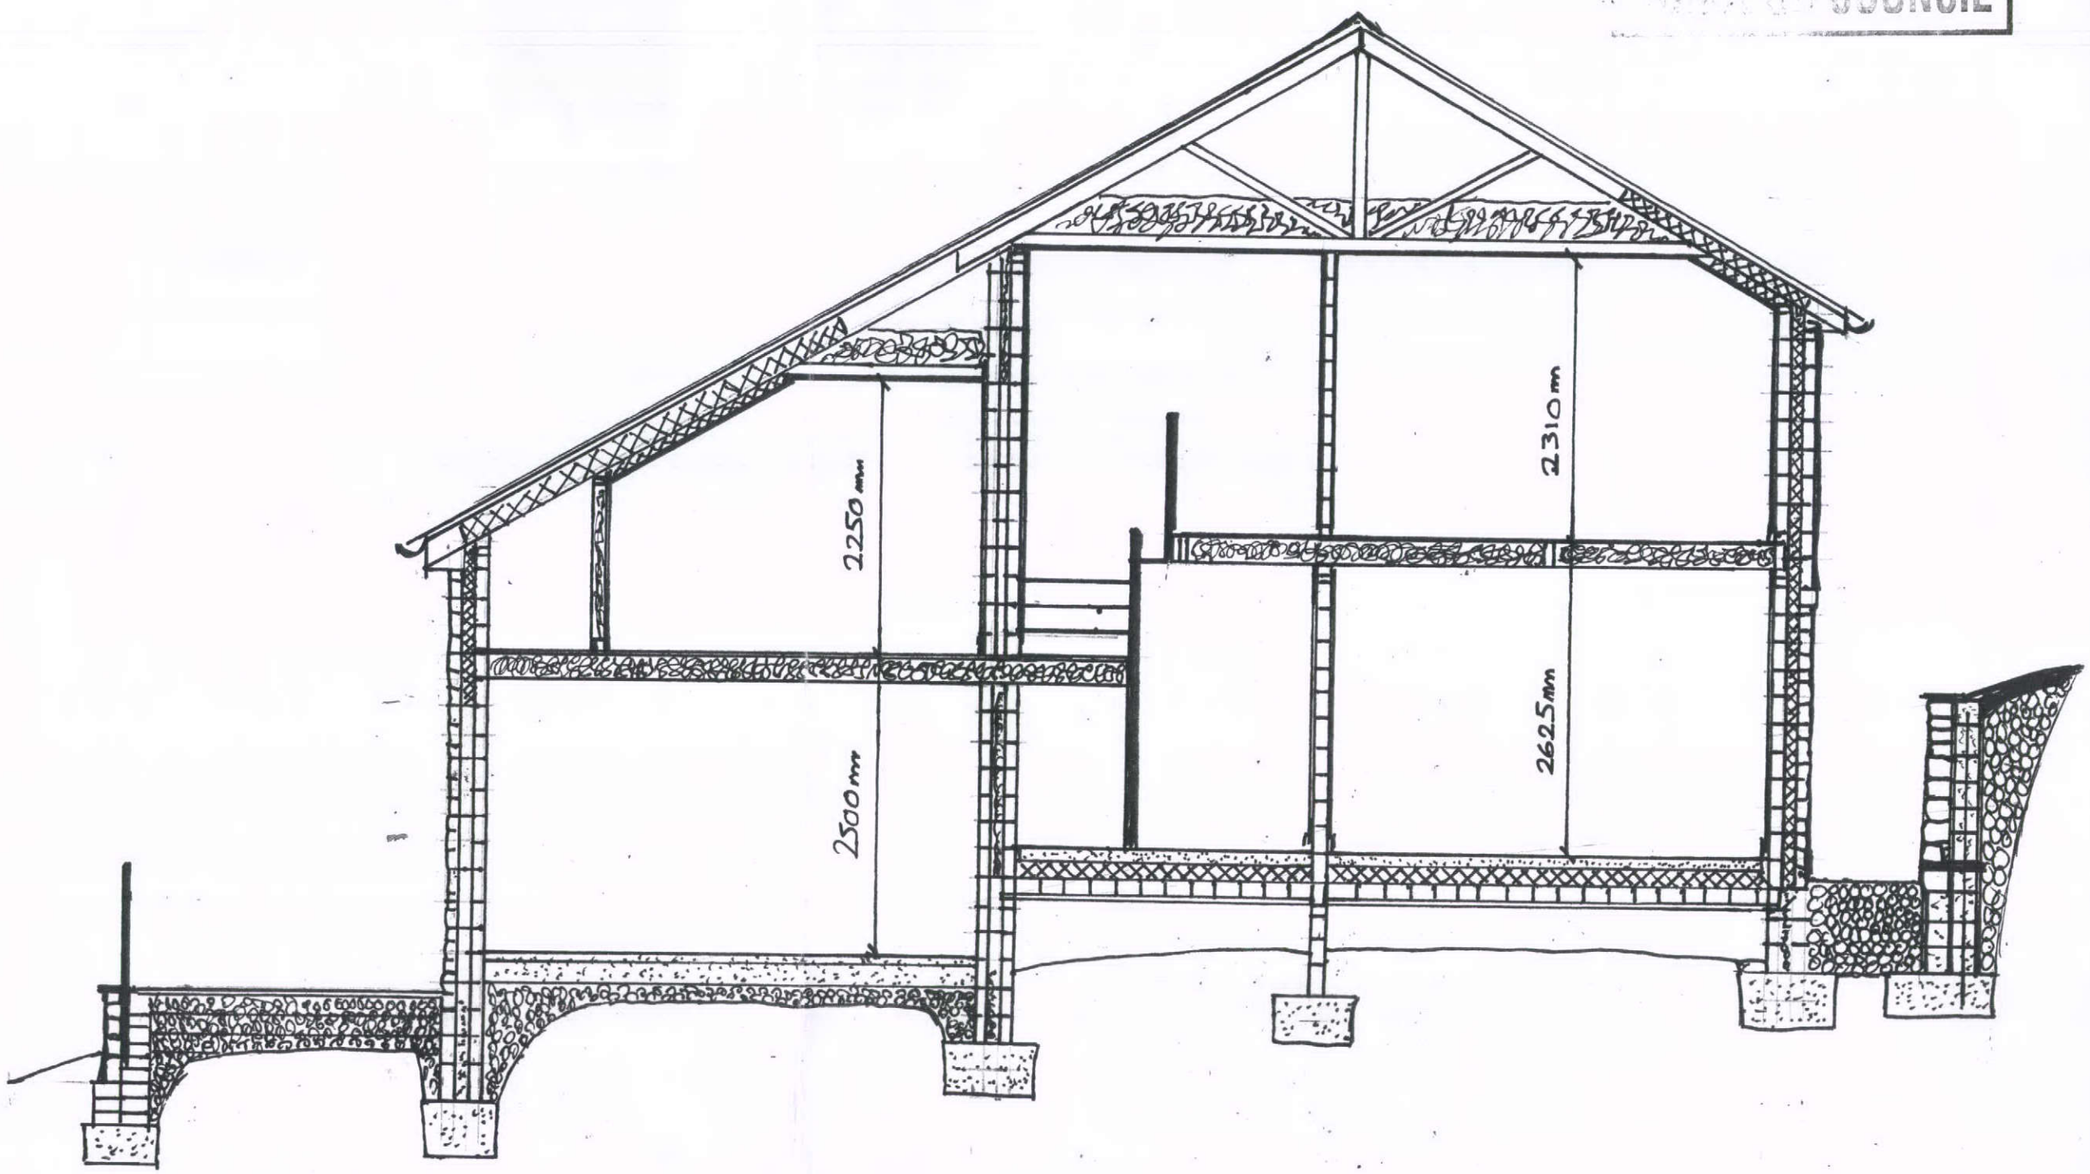


DRAWING Nº HRG/04

SCALE 1 TO 50