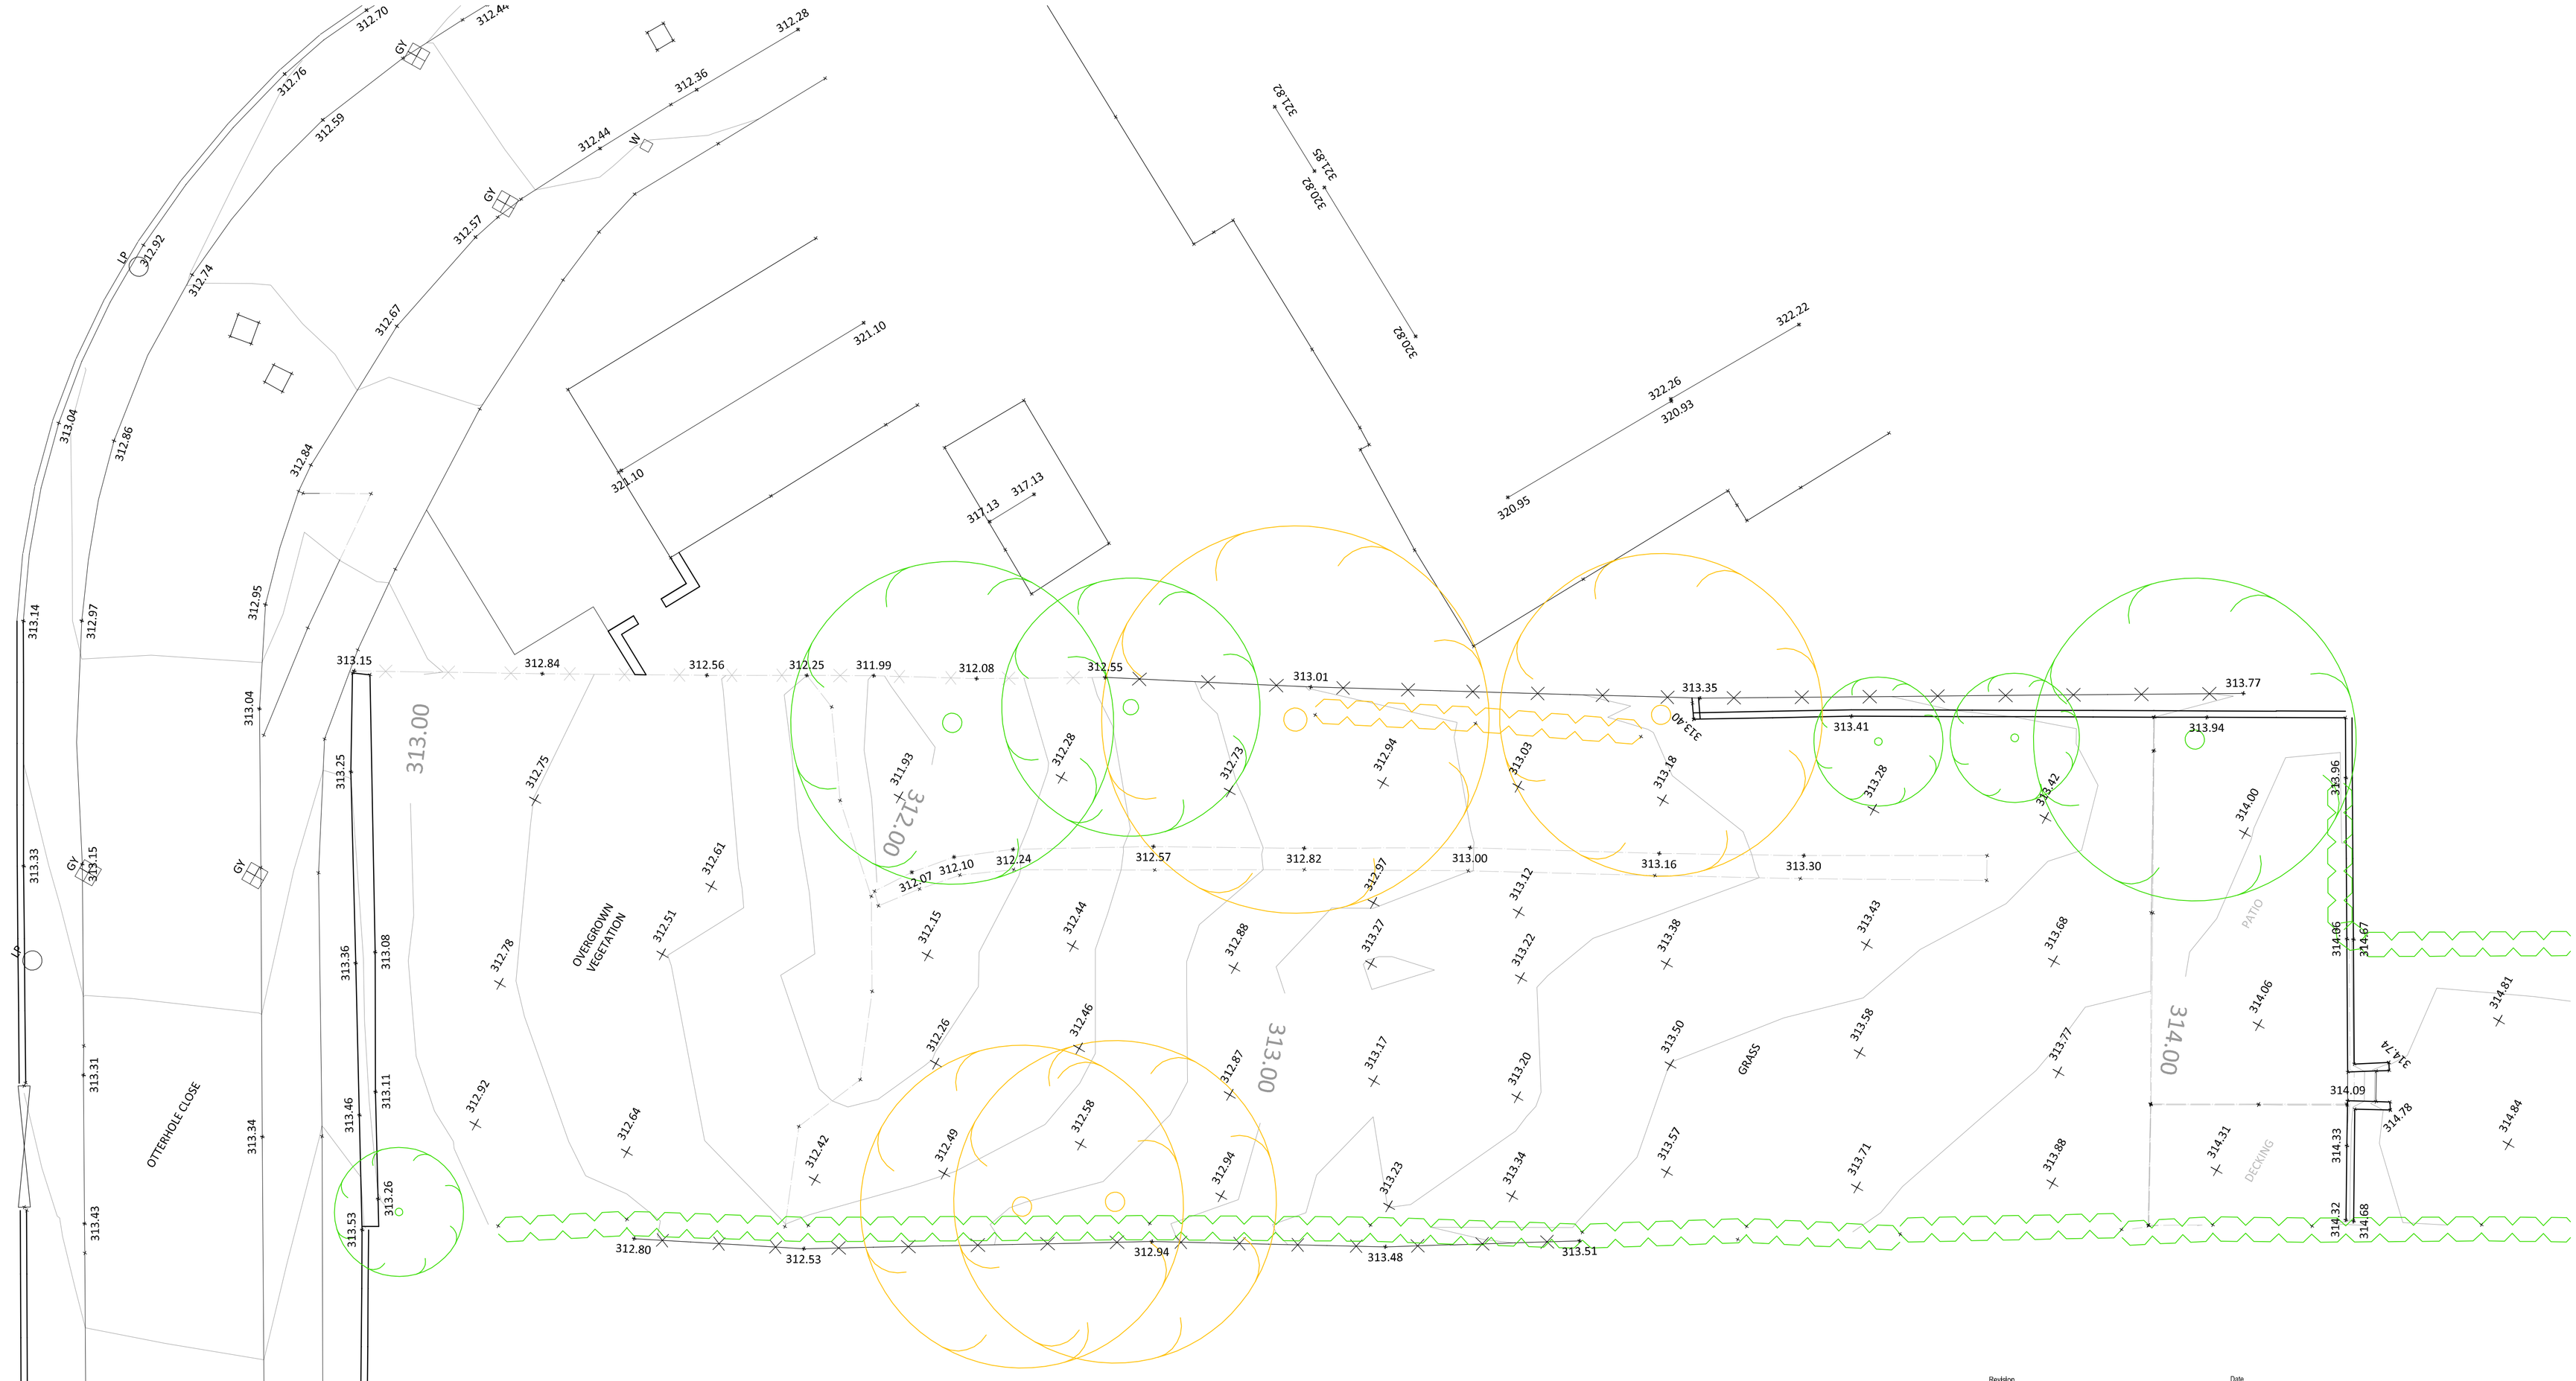


EXISTING TREES & SHRUBS TO BE REMOVED SHOWN ORANGE

Revision	Date
A Updated to suit tree report	31-01-14

RICHARD MUNDY BUILDING DESIGN LTD

© COPYRIGHT EXISTS ON THE DESIGNS AND INFORMATION SHOWN ON THIS DRAWING
The Contractor must verify all dimensions on site before making shop drawings or commencing work of any kind. No dimensions to be scaled from this drawing. Architect to be notified of any discrepancies in dimensions immediately.

New Dwellings
Land to rear of
108 St Johns Road
Buxton

Mr M Milner

Richard Mundy Building Design Ltd.
Travel House, Buxton Road,
Bakewell, DE45 1BZ
Tel & Fax: 01629 815053
e-mail: info@rm-bd.co.uk

As Existing

Site Plan

Date: December 2013

Scale:

A3 issue	A1 issue
1.200	1.100

Ref: JM

Dwg. No. 1623-01A