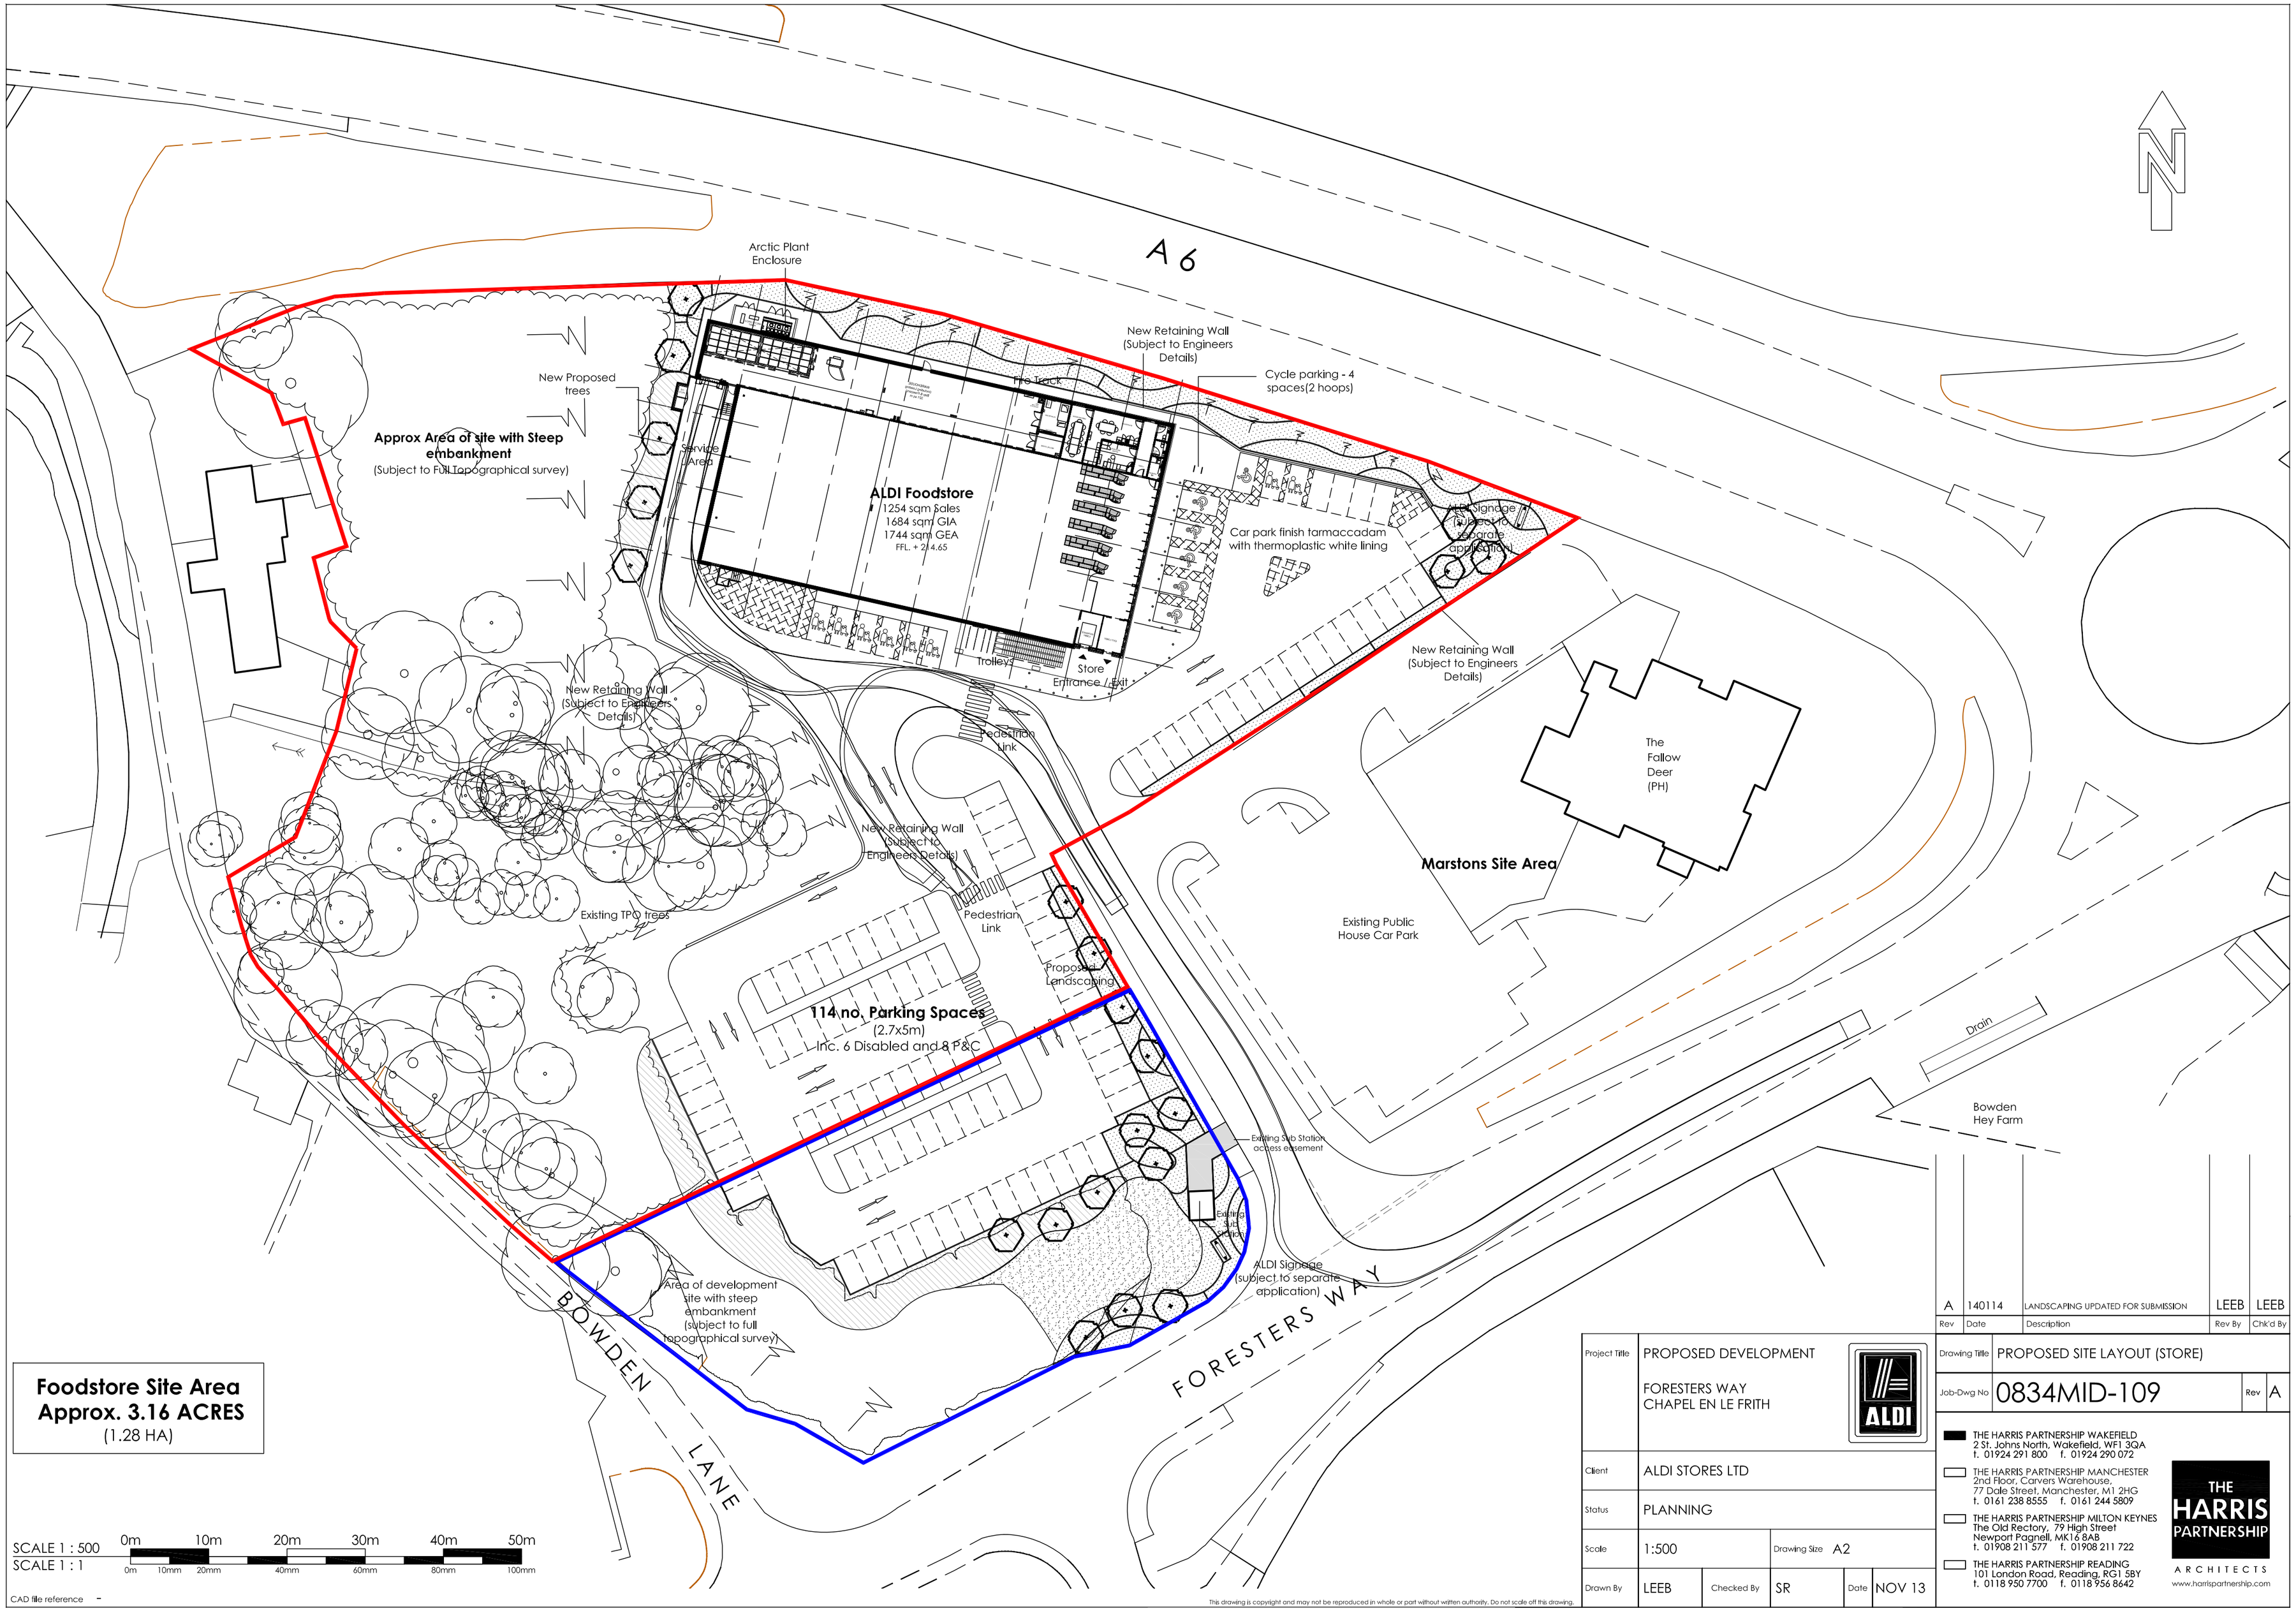

Rev	Date	Description	Rev By	Chk'd By
A	140114	LANDSCAPING UPDATED FOR SUBMISSION	LEEB	LEEB

Project Title	PROPOSED DEVELOPMENT FORESTERS WAY CHAPEL EN LE FRITH
Client	ALDI STORES LTD
Status	PLANNING
Scale	1:500
Drawing Size	A2
Drawn By	LEEB
Checked By	SR
Date	NOV 13

Drawing Title	PROPOSED SITE LAYOUT (STORE)
Job-Dwg No	0834MID-109
Rev	A

THE HARRIS PARTNERSHIP WAKEFIELD
2 St. Johns North, Wakefield, WF1 3QA
t. 01924 291 800 f. 01924 290 072

THE HARRIS PARTNERSHIP MANCHESTER
2nd Floor, Carvers Warehouse,
77 Dale Street, Manchester, M1 2HG
t. 0161 238 8555 f. 0161 244 5809

THE HARRIS PARTNERSHIP MILTON KEYNES
The Old Rectory, 79 High Street
Newport Pagnell, MK16 8AB
t. 01908 211 577 f. 01908 211 722

THE HARRIS PARTNERSHIP READING
101 London Road, Reading, RG1 5BY
t. 0118 950 7700 f. 0118 956 8642

THE HARRIS PARTNERSHIP
ARCHITECTS
www.harrispartnership.com

This drawing is copyright and may not be reproduced in whole or part without written authority. Do not scale off this drawing.